REVISED PRELIMINARY SITE PLAN

LEGACY BUSINESS PARK

A PART OF THE S.W. 1/4, SECTION 14, T9N, R3W, I.M.

NORMAN, CLEVELAND COUNTY, OKLAHOMA

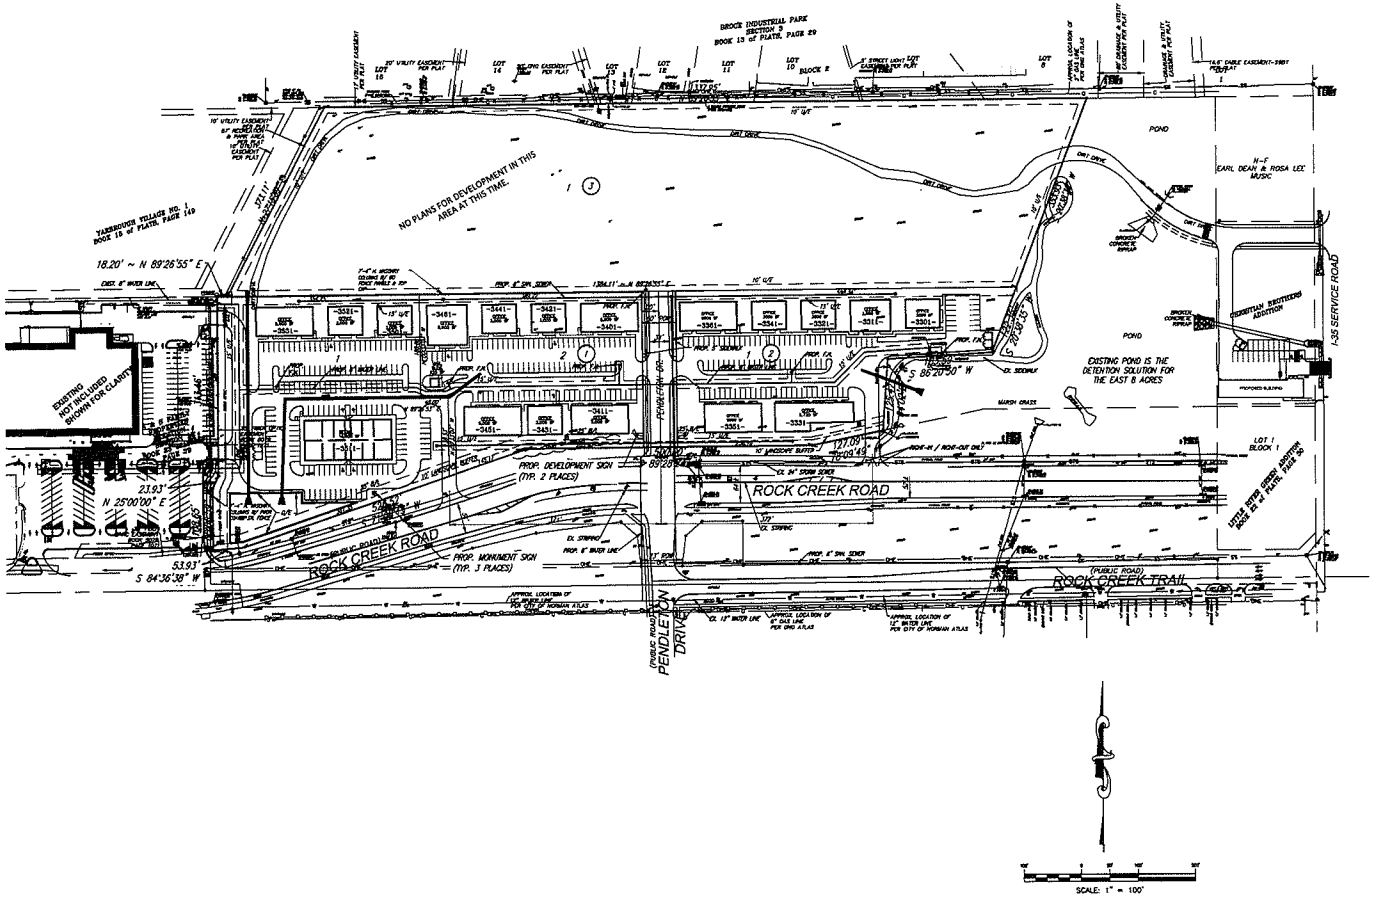

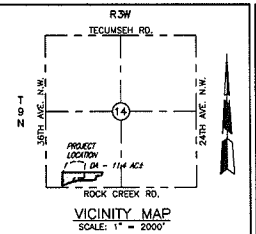

VICINITY MAP
SCALE: 1" = 2000'

© SMC CONSULTING ENGINEERS, P.C. ALL RIGHTS RESERVED. THESE DOCUMENTS MAY NOT BE USED FOR ANY PURPOSES WITHOUT PRIOR WRITTEN PERMISSION FROM SMC CONSULTING ENGINEERS, P.C.

ENGINEER
SMC CONSULTING ENGINEERS, P.C.
815 W. MAIN ST.
OKLAHOMA CITY, OKLAHOMA 73107
PHONE: (405) 232-7715

OWNER
SBS FAMILY PROPERTIES
1700 BROOKHAVEN BLVD.
NORMAN, OKLAHOMA 73072
PHONE: (405) 321-0090

DEVELOPER
LEGACY BUSINESS PARK, LLC.
P.O. BOX 1763
NORMAN, OK. 73070

LEGACY BUSINESS PARK

36th AVE. N.W. & ROCK CREEK RD.
NORMAN, OKLAHOMA

SMC
SMC Consulting Engineers, P.C.
815 West Main • Oklahoma City, OK 73106
PH: 405-232-7715 • Fax: 405-232-7464
OKLAHOMA CERTIFICATE OF AUTHORIZATION NO. CA 1461 EXP. 06/30/2015

No.	Revision	By	Date
1	PER CITY COMMENTS	DK	08/28/14
2	PER CITY COMMENTS	DK	09/29/14
3	ADDED ADDRESS PER CITY COMMENTS	DK	10/29/14

PROJECT NO.: 5639.00
DATE: 07/11/14
SCALE: 1" = 100'
DRAWN BY: D.K.
ENGINEER: TON L. McCALEB
P.E. NUMBER: 13415

Revised Preliminary Site Plan

SHEET NO.
1