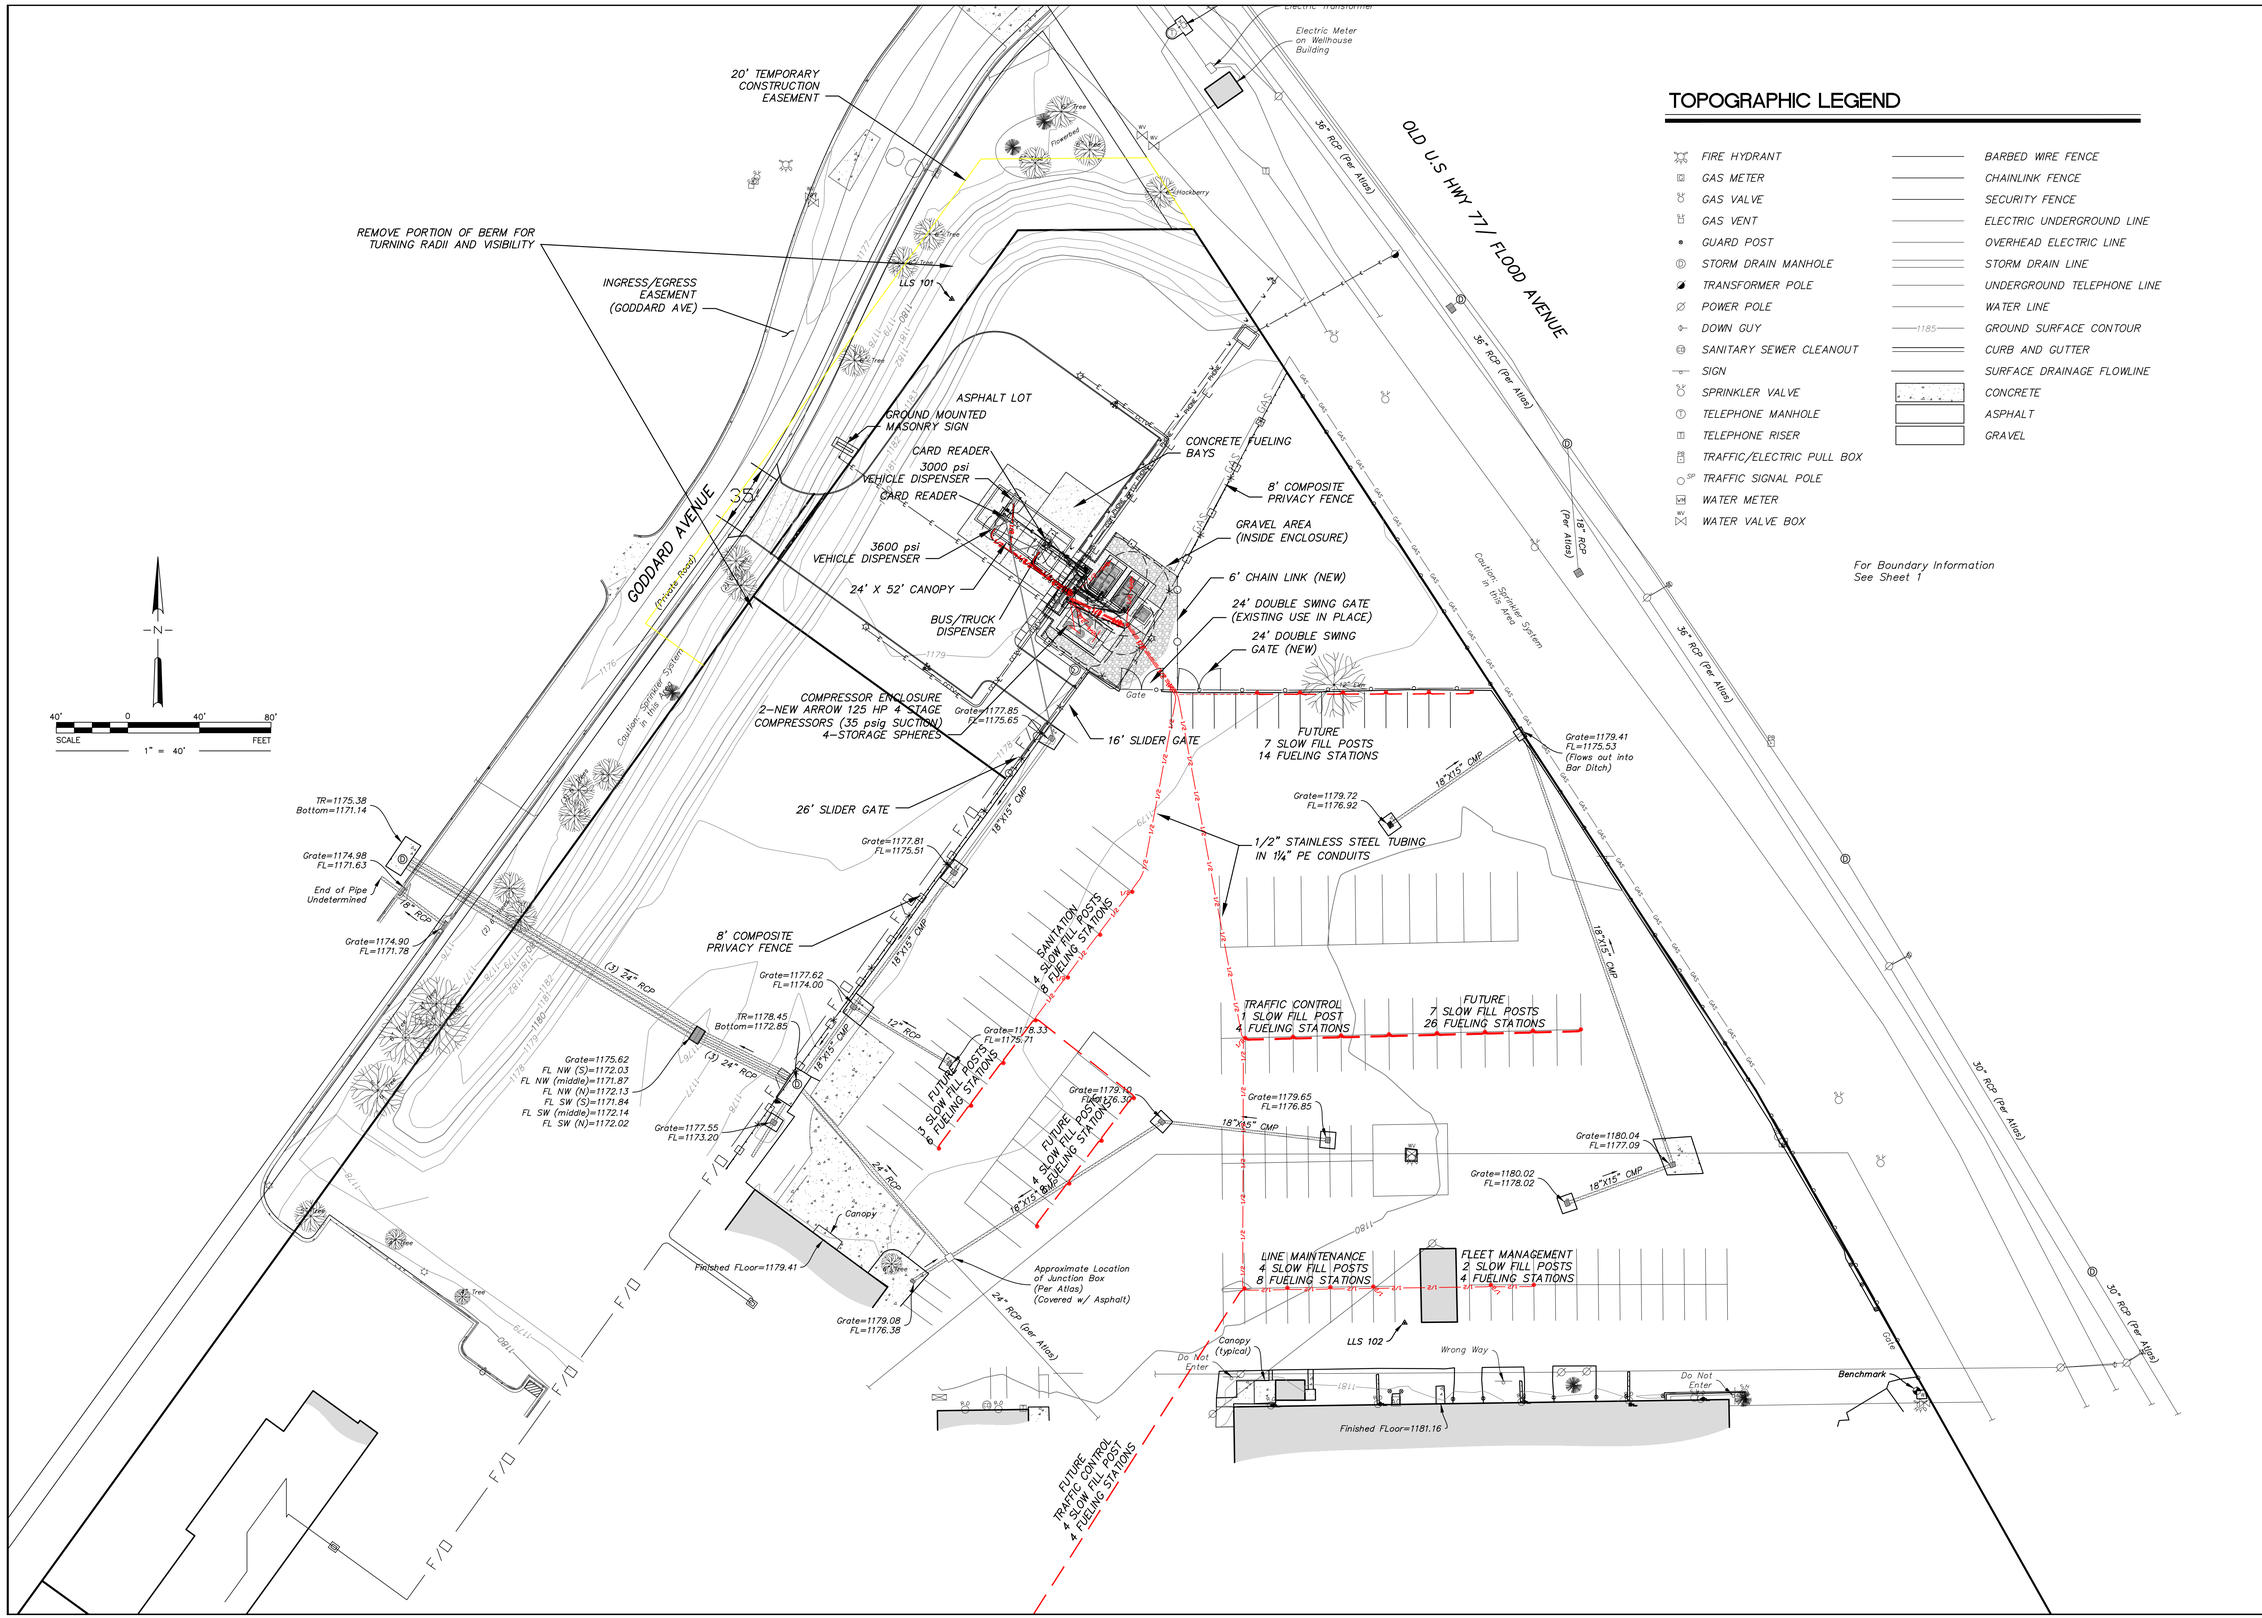

TOPOGRAPHIC LEGEND

FIRE HYDRANT	BARBED WIRE FENCE
GAS METER	CHAINLINK FENCE
GAS VALVE	SECURITY FENCE
GAS VENT	ELECTRIC UNDERGROUND LINE
GUARD POST	OVERHEAD ELECTRIC LINE
STORM DRAIN MANHOLE	STORM DRAIN LINE
TRANSFORMER POLE	UNDERGROUND TELEPHONE LINE
POWER POLE	WATER LINE
DOWN GUY	1185 GROUND SURFACE CONTOUR
SANITARY SEWER CLEANOUT	CURB AND GUTTER
SIGN	SURFACE DRAINAGE FLOWLINE
SPRINKLER VALVE	CONCRETE
TELEPHONE MANHOLE	ASPHALT
TELEPHONE RISER	GRAVEL
TRAFFIC/ELECTRIC PULL BOX	
SP TRAFFIC SIGNAL POLE	
WM WATER METER	
WV WATER VALVE BOX	

For Boundary Information See Sheet 1

SMALL ARROW ENGINEERING, LLC

216 S. MAIN STREET
PO BOX 1538
JOPLIN, MISSOURI 64802
TEL: 417.624.2333
FAX: 417.624.2441
EMAIL: jbolte@small-arrow.com

SMALL ARROW ENGINEERING, LLC.
MISSOURI CERTIFICATE OF AUTHORITY: E-2010013647
OKLAHOMA CERTIFICATE OF AUTHORIZATION: No. 5937

REVISIONS

NO.	DATE	DESCRIPTION

This drawing and the details on it are the sole property of the Engineer and may be used for this specific project only. It shall not be loaned, copied or reproduced, in whole or in part, or for any other purpose or project without the written consent of the Engineer.

Copyright © 2010 by Small Arrow Engineering, LLC.

PROPOSED PUBLIC CNG FUELING STATION
CITY OF NORMAN
GODDARD AVE & FLOOD AVE (SH 77)
NORMAN, CLEVELAND COUNTY, OK
CONCEPTUAL PLAN - REVISED

NOT FOR CONSTRUCTION

JOHN H. BOLTE
PROFESSIONAL ENGINEER
MO LIC E22511 OK LIC 18035
KS LIC 14094 AZ LIC 37701

SURVEY BY: LEMKE
DRAWN: TED CHKD: JHB
SCALE: 1"=40'
PROJECT #: 10118
FILE: CONCEPT PLAN
DATE: 03/16/11

PROJECT: PUBLIC CNG STATION
SHEET DESC: CONCEPT PLAN
SHEET: 1 OF: 1