ACCESSIBILITY REQUIREMENTS FOR CONCRETE WALKWAYS

1. WALKING SURFACES SHALL BE STABLE, FIRM AND SLIP RESISTANT.

2. WALKING SURFACES SHALL HAVE A MAXIMUM RUNNING SLOPE NOT STEEPER THAN 1:20 (5%).

3. WALKING SURFACES SHALL HAVE A MAXIMUM CROSS SLOPE NOT STEEPER THAN 1:48 (2%).

4. PROVIDE ADA COMPLIANT CURB RAMP AT ALL HANDICAPPED PARKING SPACES.

5. PROVIDE H/C PARKING PAINTED SYMBOL, SIGN, PARKING STRIPING PER CITY OF NORMAN STANDARDS

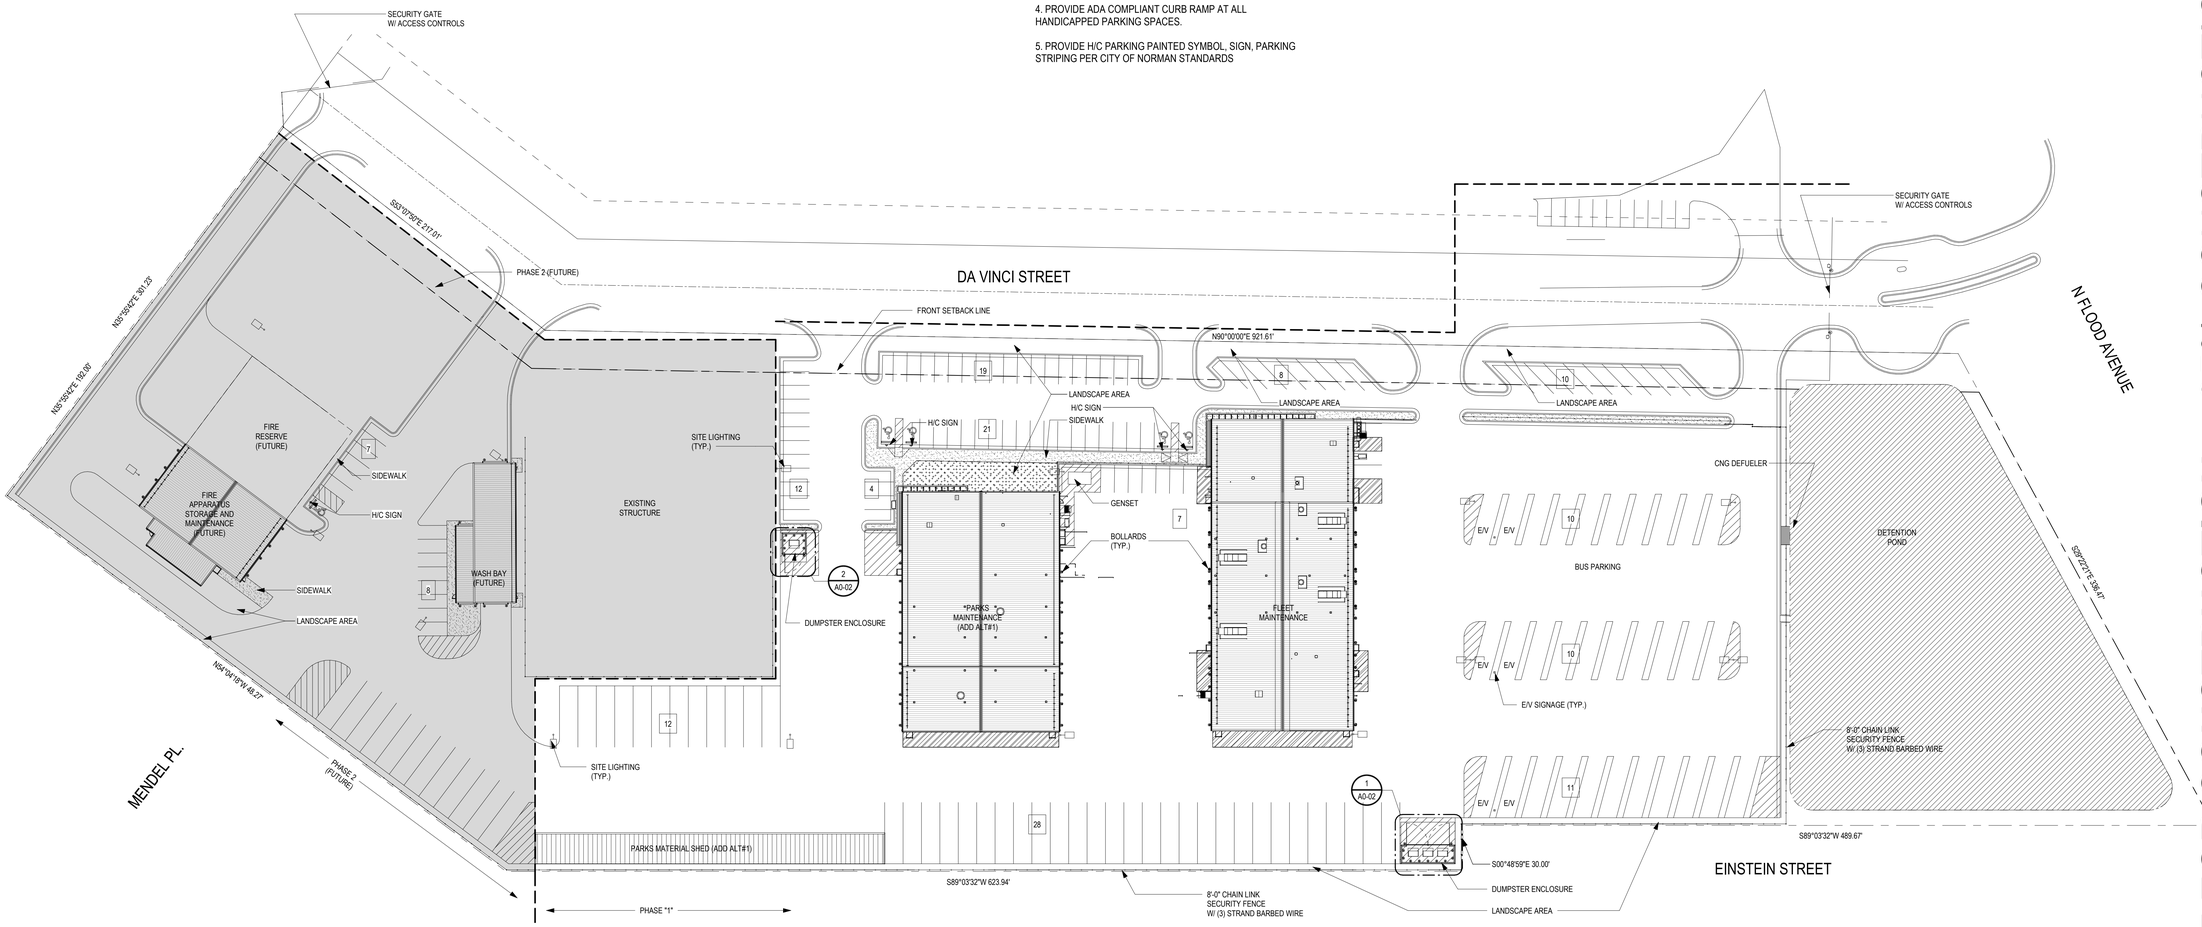

1 A0-01 OVERALL SITE PLAN
1" = 40'-0"

NOT FOR CONSTRUCTION - 95% CONSTRUCTION DOCUMENTS

OWNER
CITY OF NORMAN, OKLAHOMA
201 A WEST GRAY STREET
NORMAN, OKLAHOMA 73069
(405) 366-5406
www.NormanOK.gov

ARCHITECT
GSB, INC
3555 NW 58th Street, Suite 700W
Oklahoma City, OK 73112
(405) 848-9549
www/gsb-inc.com

CIVIL ENGINEER
JOHNSON & ASSOCIATES
1 EAST SHERIDAN AVE - STE. 200
OKLAHOMA CITY, OKLAHOMA 73104
(405) 235-8075
www.jaokc.com

STRUCTURAL ENGINEER
WALLACE ENGINEERING
410 NORTH WALNUT ANE. - STE. 200
OKLAHOMA CITY, OK73104
(405) 236-5858
www.wallacesc.com

M/ P/ FP ENGINEER
ALLEN CONSULTING, INC.
110 NORTH MERCEDES DRIVE
NORMAN, OK 73069
(405) 928-7702
www.acimep.com

ELECTRICAL ENGINEER
HORNER ASSOCIATES ENGINEERS
1306 COMMERCE DRIVE
NORMAN, OKLAHOMA 73071
(405) 801-2528
www.haeinc.com

LANDSCAPE ARCHITECT
PLANNING DESIGN GROUP
5314 SOUTH YALE AVE - STE. 510
TULSA, OKLAHOMA 74135
(918) 628-1255
www.planningdesigngroup.com

CITY OF NORMAN
NORTH BASE COMPLEX - PHASE 1
1310-1380 DA VINCI STREET
NORMAN, OK

3555 NW 58th Street
Suite 700W
Oklahoma City, OK 73112
T: 405.848.9549
F: 405.848.9783
www.gsb-inc.com

Copyright © 2020 GSB, Inc

REVISIONS

NO.	DATE	DESCRIPTION

GSB PROJECT NO.
191650

DRAWING TITLE
OVERALL SITE PLAN

DATE
07/24/2020

DRAWING NO.
A0-01