



02/22/2004

P:\ED\1646-OK\CH\2549203000\ Lindsey248erry\20_DESIGN\16_CAD\New_Plane\Show_Plan\1646-OK\Exhibit_L Street.dgn

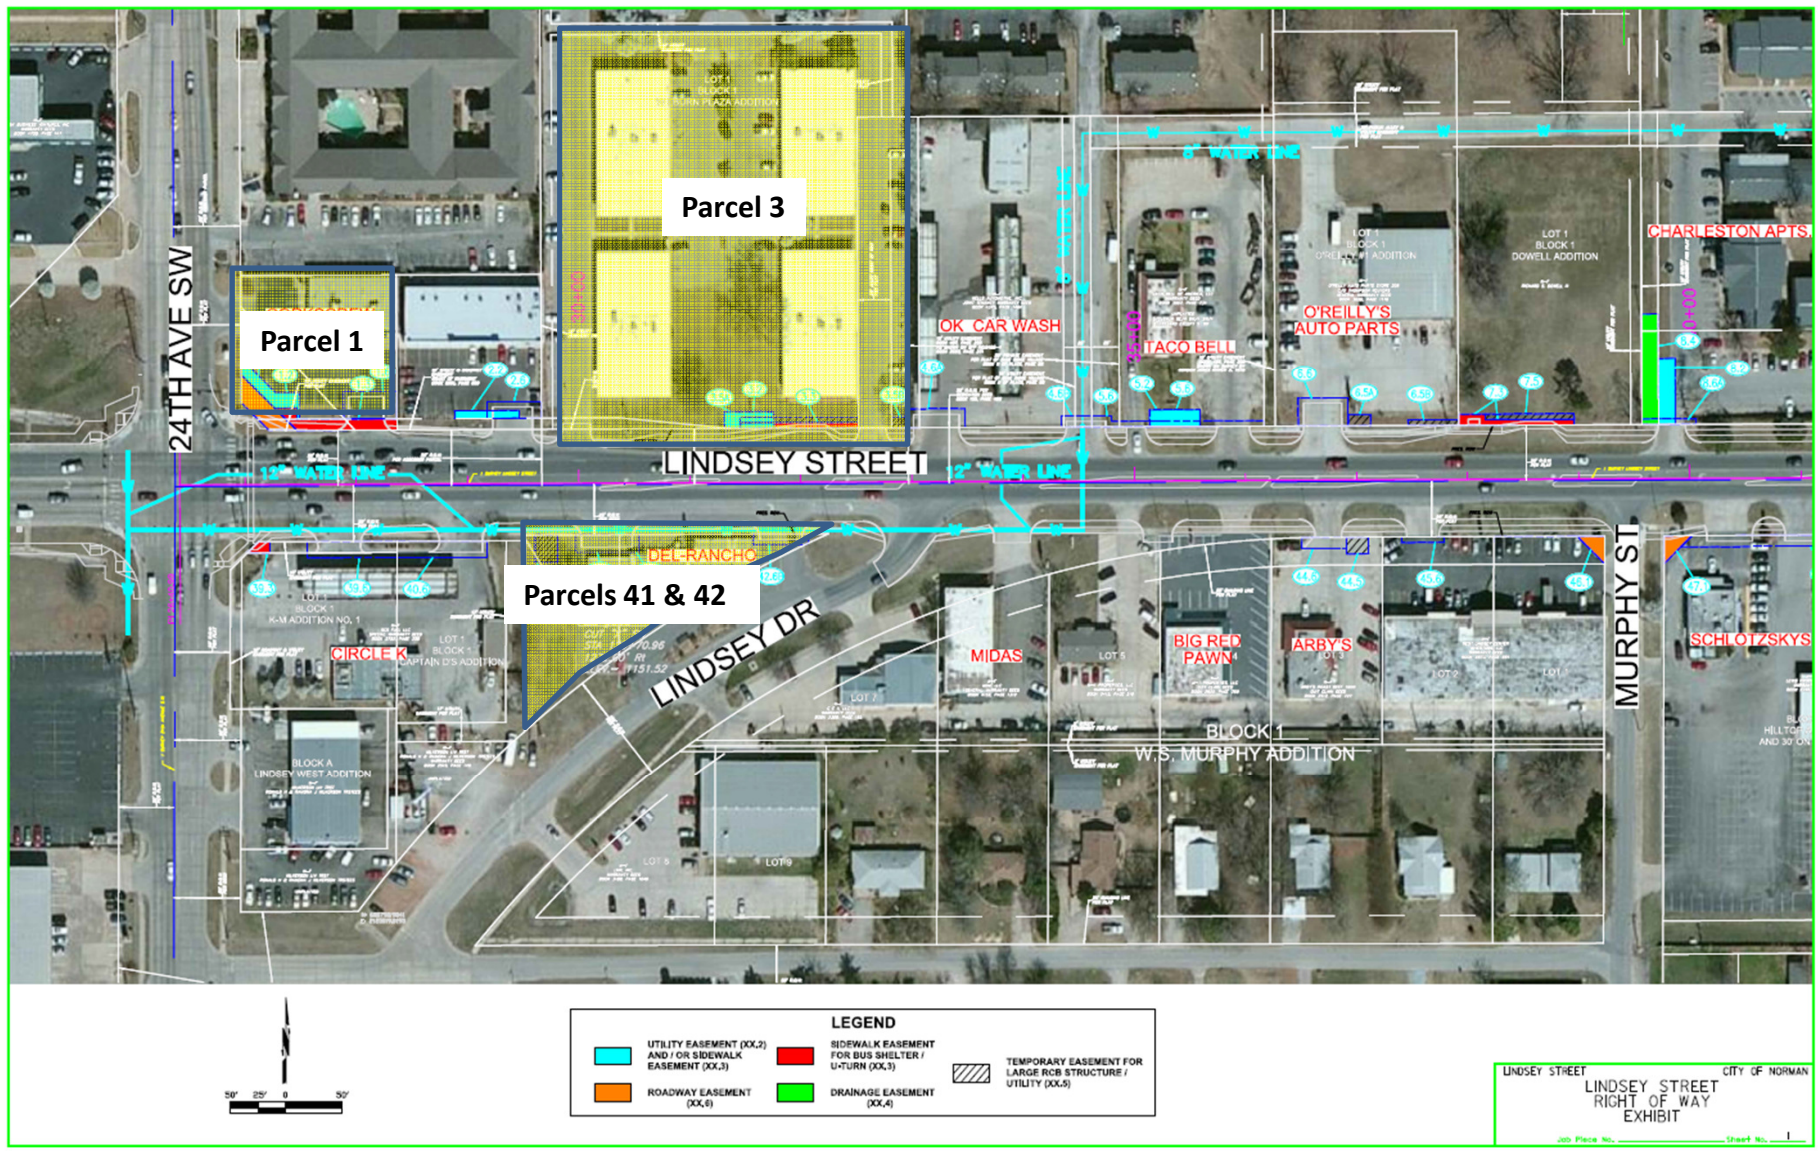


LEGEND			
	UTILITY EASEMENT (XX,2) AND / OR SIDEWALK EASEMENT (XX,3)		SIDEWALK EASEMENT FOR BUS SHELTER / UTURN (XX,3)
	ROADWAY EASEMENT (XX,6)		DRAINAGE EASEMENT (XX,4)
	TEMPORARY EASEMENT FOR LARGE RCB STRUCTURE / UTILITY (XX,5)		


LINDSEY STREET
LINDSEY STREET
RIGHT OF WAY
EXHIBIT
CITY OF NORMAN
JOB FILE NO. _____ SHEET NO. 1

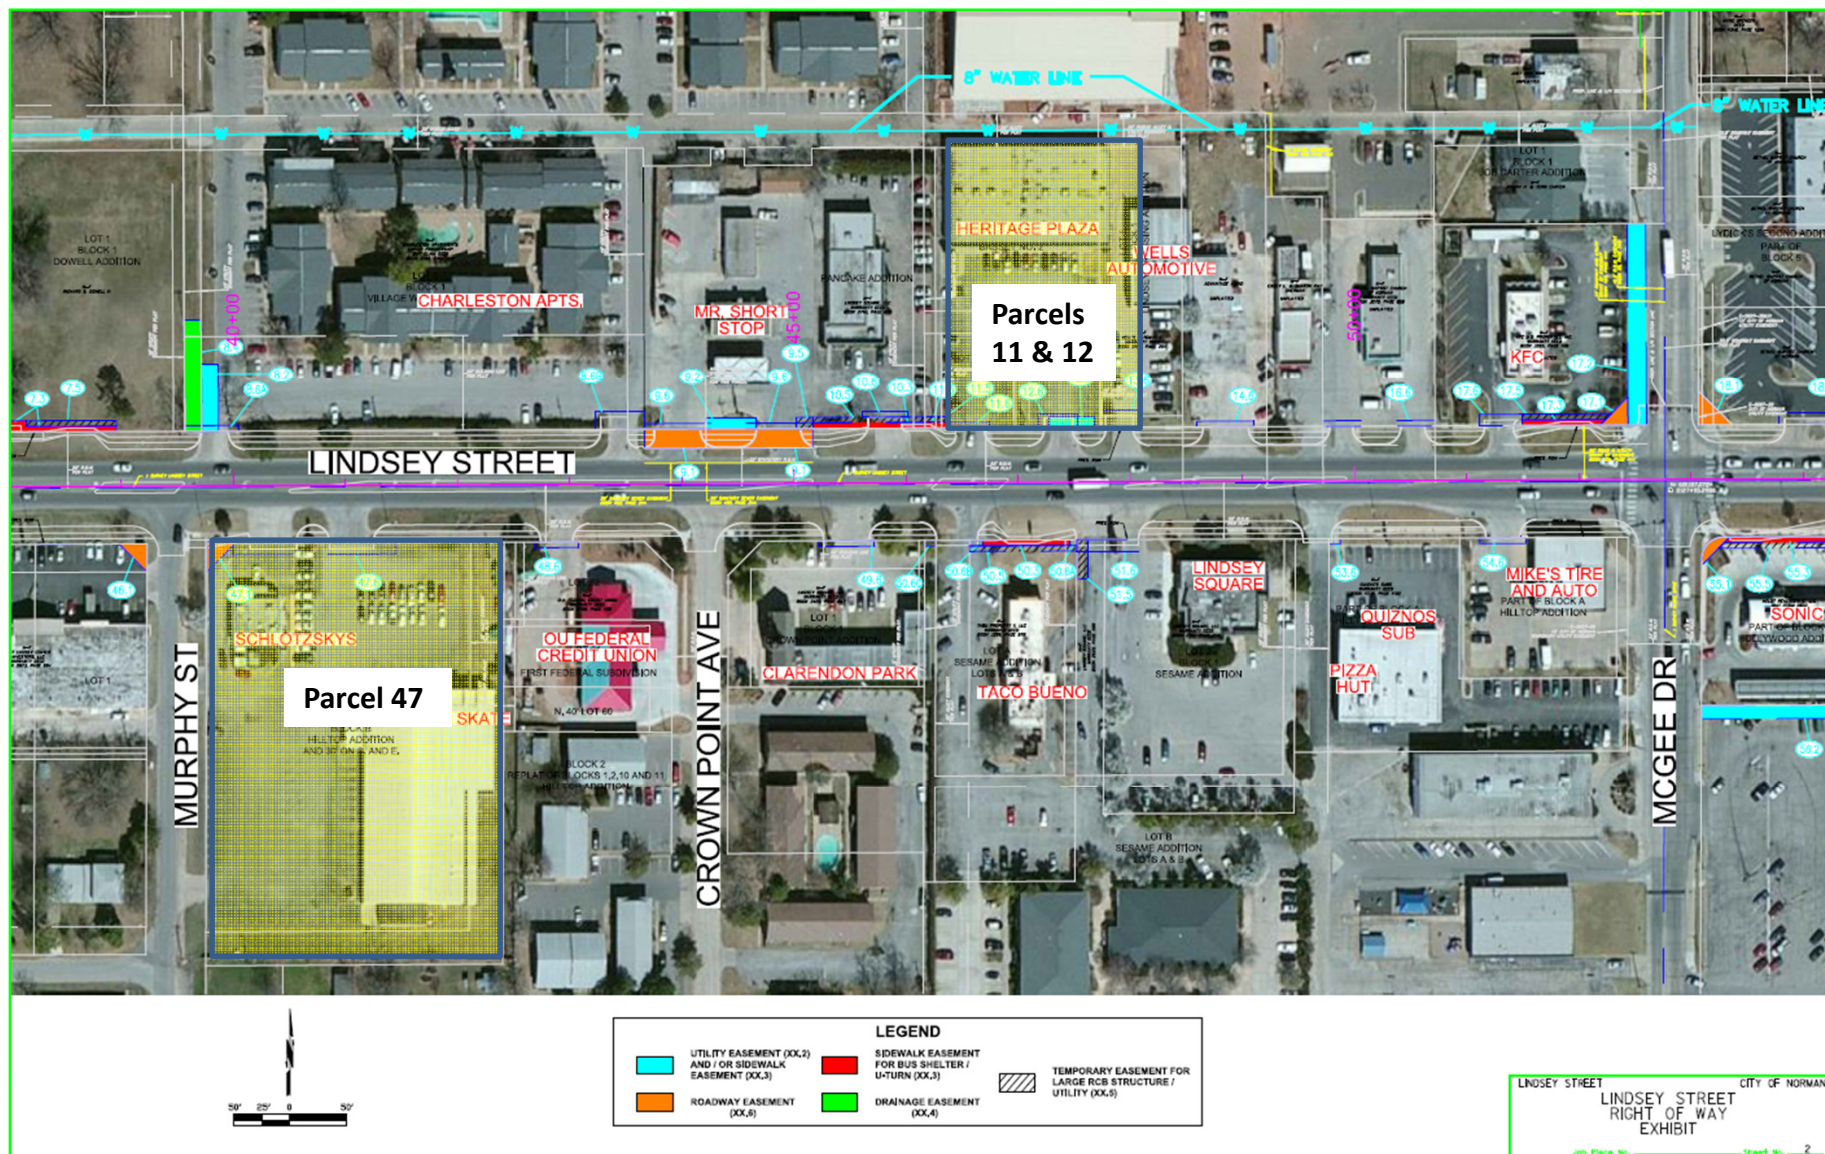


D/22/2024

P:\LEON\648-KCN-CIV-2552\03\001-Lindsey\248\rry\20\DESIGN\40-CAD\Draw_Plane\30m_Plan_With_Rof\3_Sheets.dgn Exhibit 3_Sheets.dgn

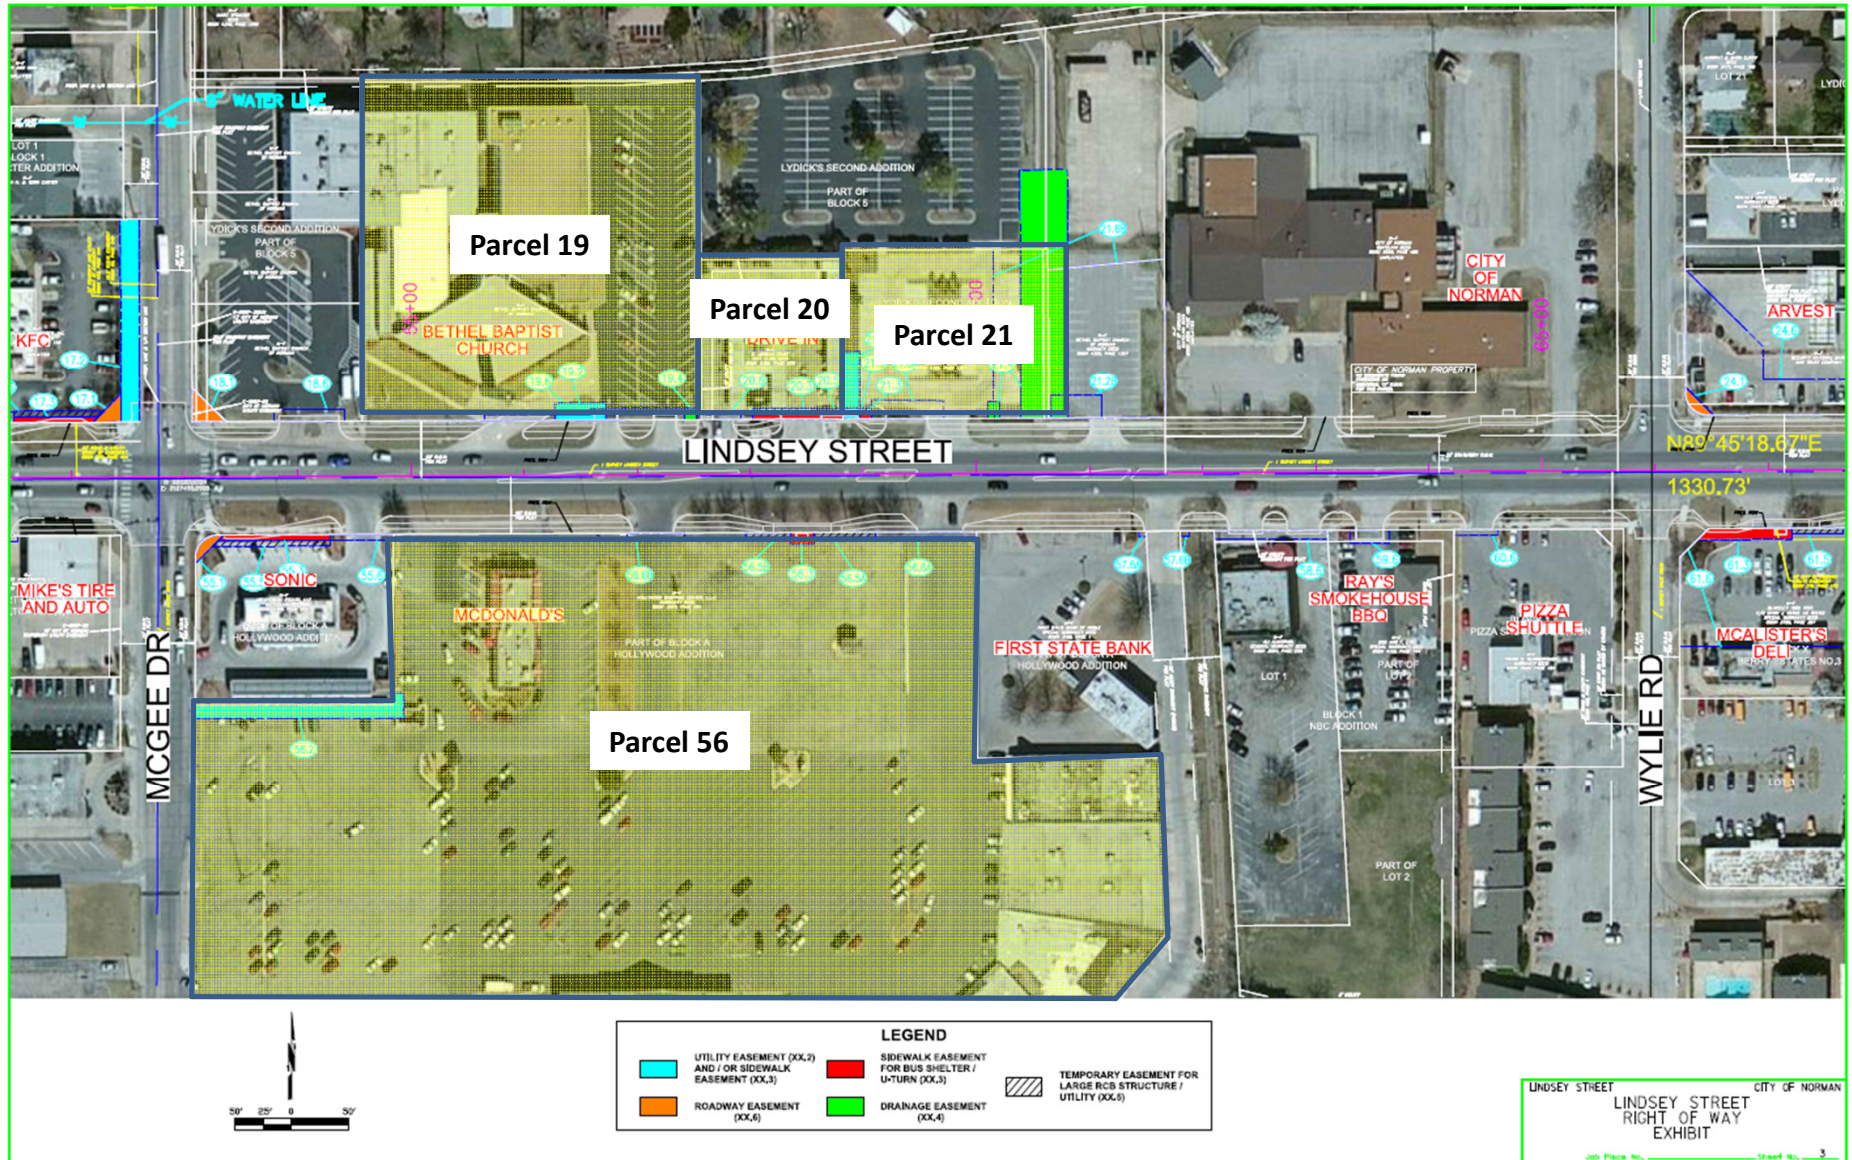

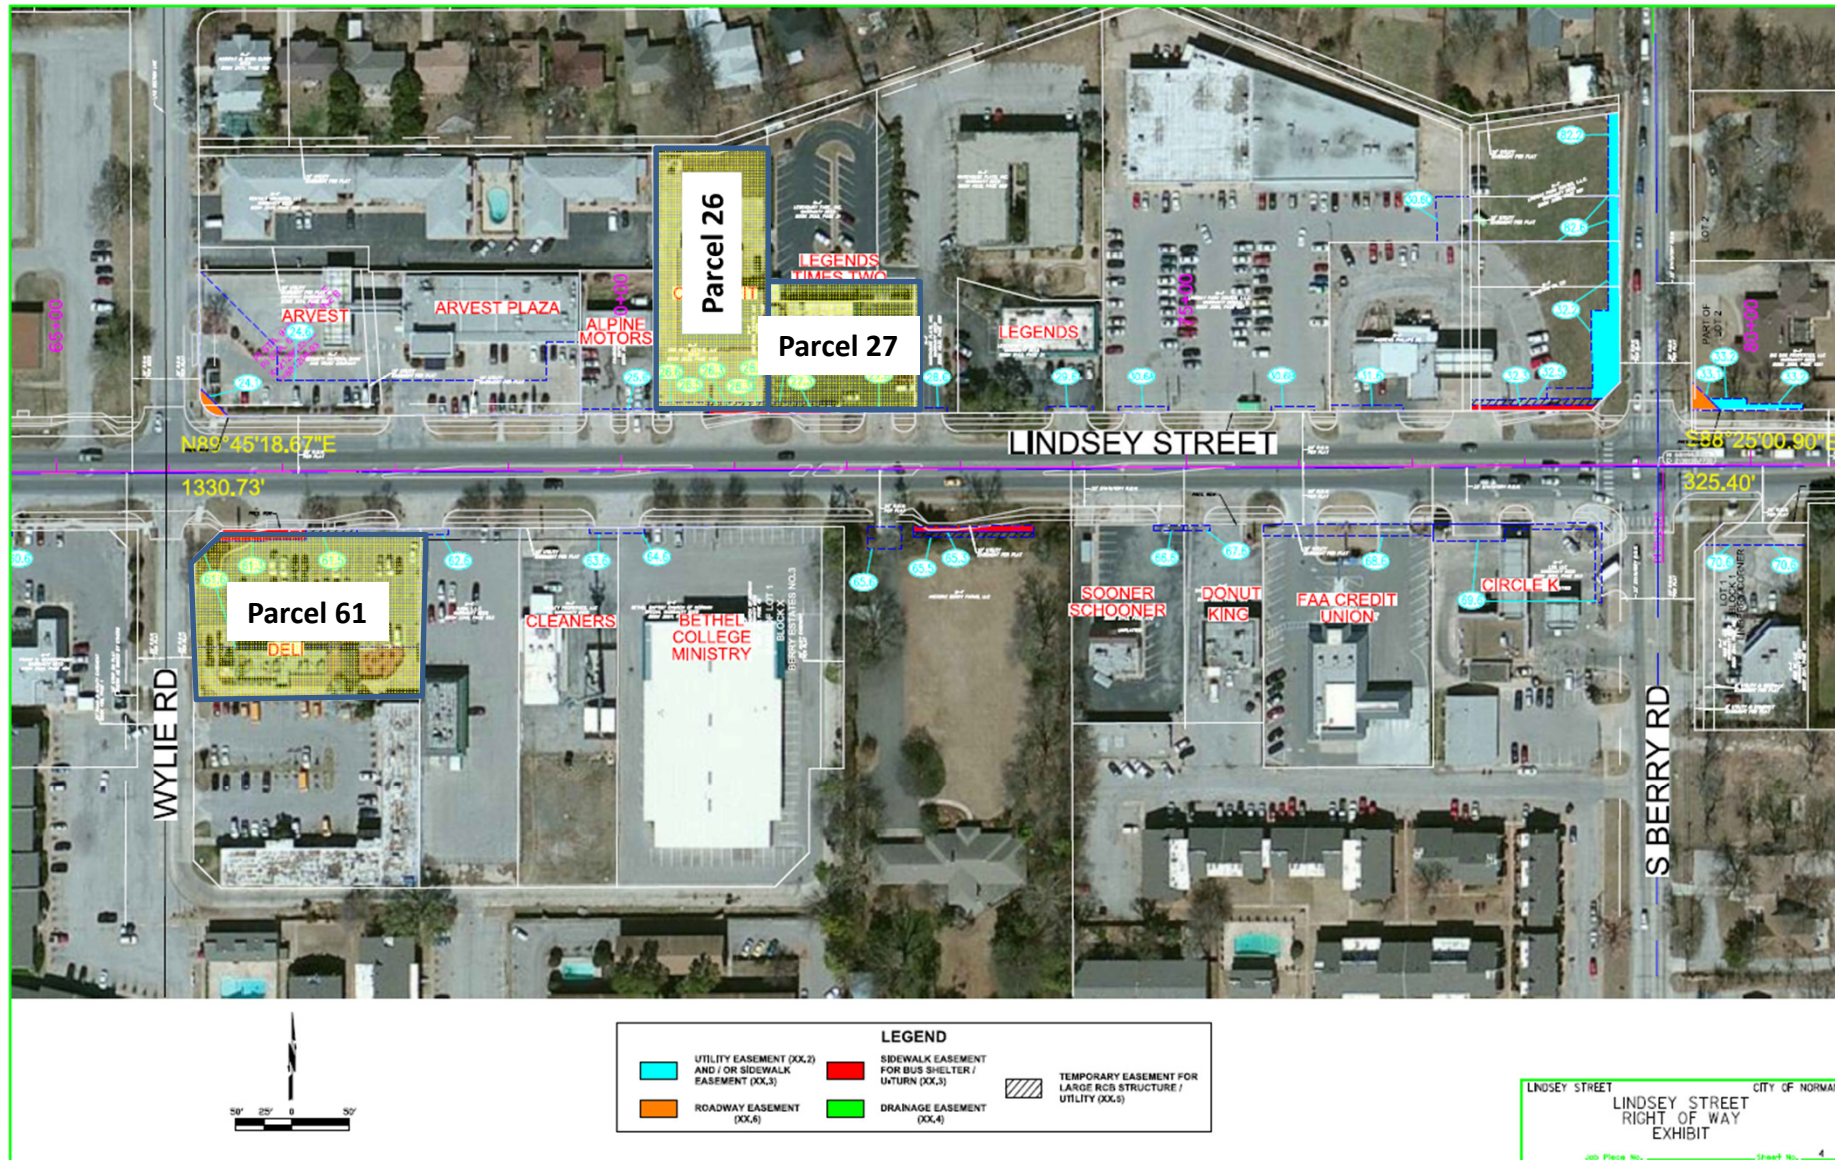

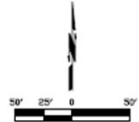

LEGEND				
	UTILITY EASEMENT (XX,2) AND / OR SIDEWALK EASEMENT (XX,3)		SIDEWALK EASEMENT FOR BUS SHELTER / U-TURN (XX,3)	 TEMPORARY EASEMENT FOR LARGE RCB STRUCTURE / UTILITY (XX,5)
	ROADWAY EASEMENT (XX,6)		DRAINAGE EASEMENT (XX,4)	

LINDSEY STREET CITY OF NORMAN
RIGHT OF WAY
EXHIBIT
JOB Plan No. _____ Sheet No. 5