




02/22/2004

P:\LED\646-OK\CH\254903000\Lindsey248erry\20_DESIGN\46_CAD\Show_Plane\Show_Plan_RFH\Ref's\06 Exhibit - Streets.dgn

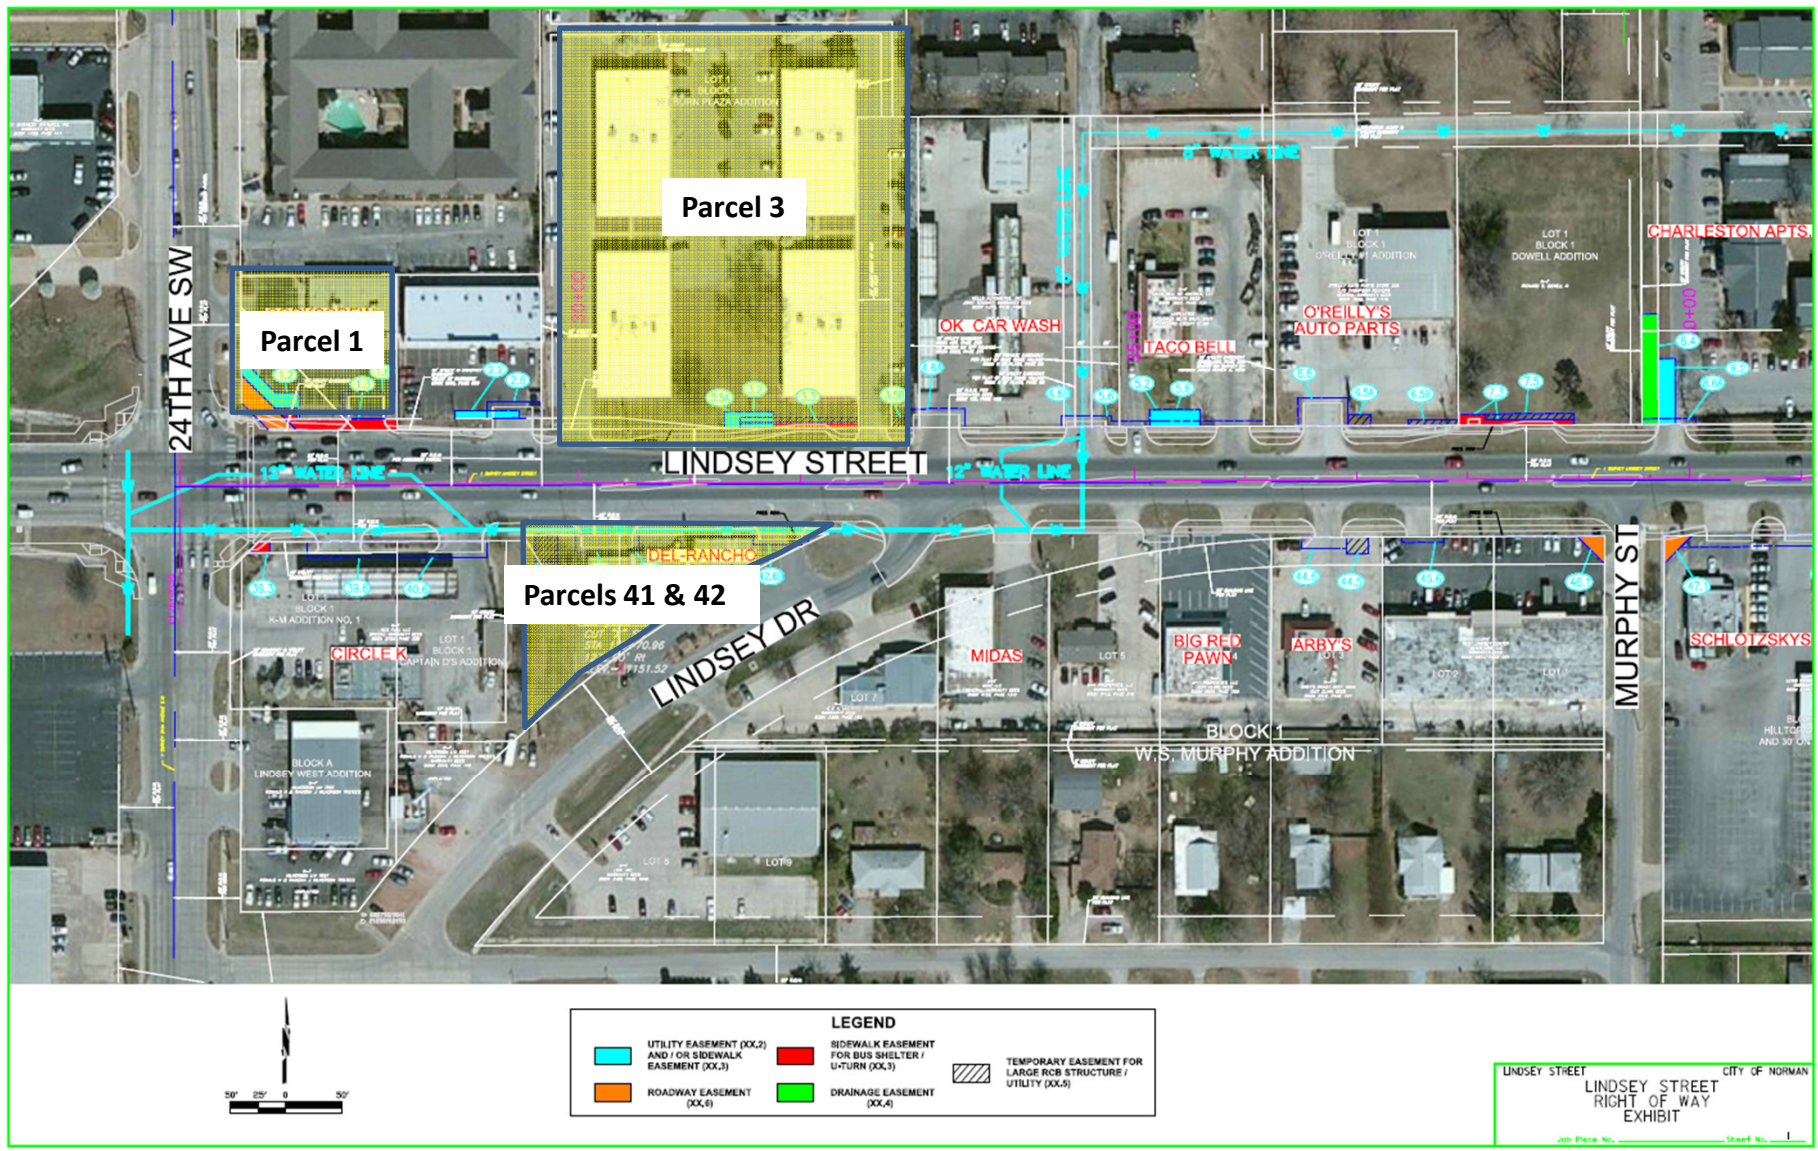


07/22/2014


P:\AED\64-04-CIV\255003000\LL\Indsey\24Berry\A20\DESIGN\40_CAD\Draw\Plans\Norm\WPA\Ref\A10W Exhibit 2_Sheet.dgn

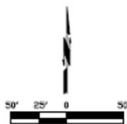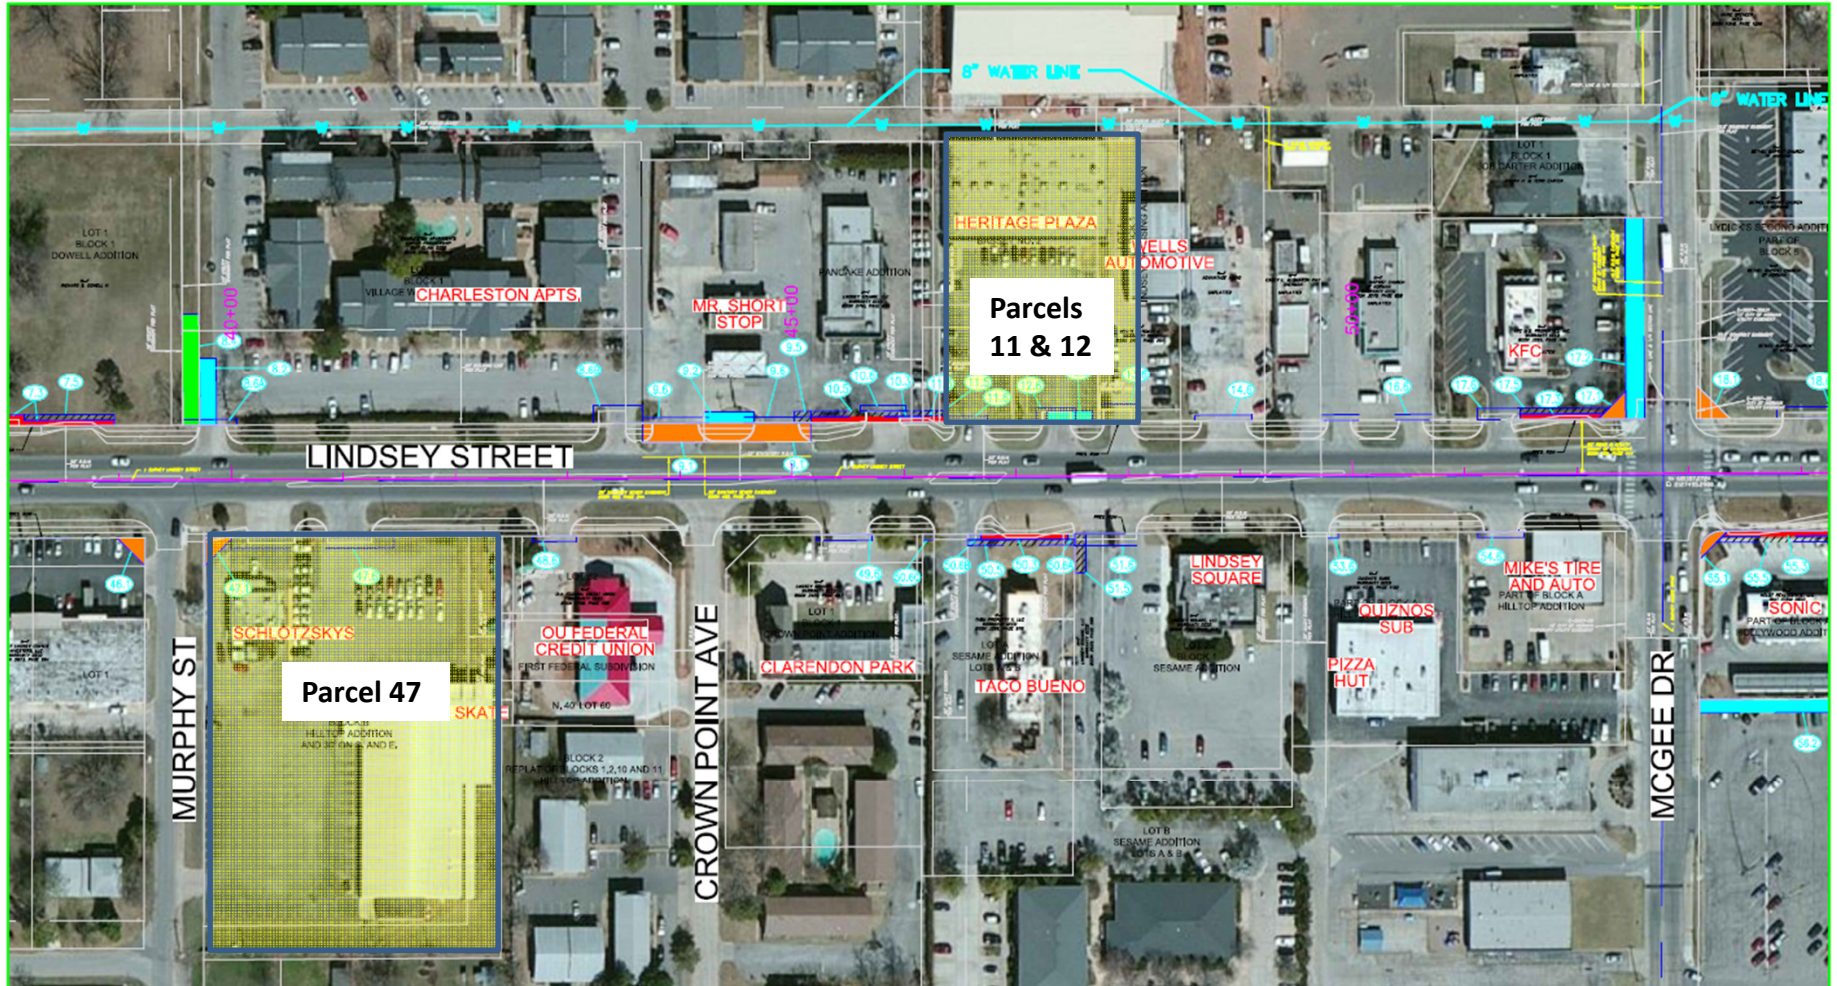


LEGEND			
	UTILITY EASEMENT (XX,2) AND / OR SIDEWALK EASEMENT (XX,3)		SIDEWALK EASEMENT FOR BUS SHELTER / U-TURN (XX,3)
	ROADWAY EASEMENT (XX,6)		DRAINAGE EASEMENT (XX,4)
			TEMPORARY EASEMENT FOR LARGE PCB STRUCTURE / UTILITY (XX,8)

LINDSEY STREET
LINDSEY STREET
RIGHT OF WAY
EXHIBIT
CITY OF NORMAN
JOB FILE NO. _____ SHEET NO. 2

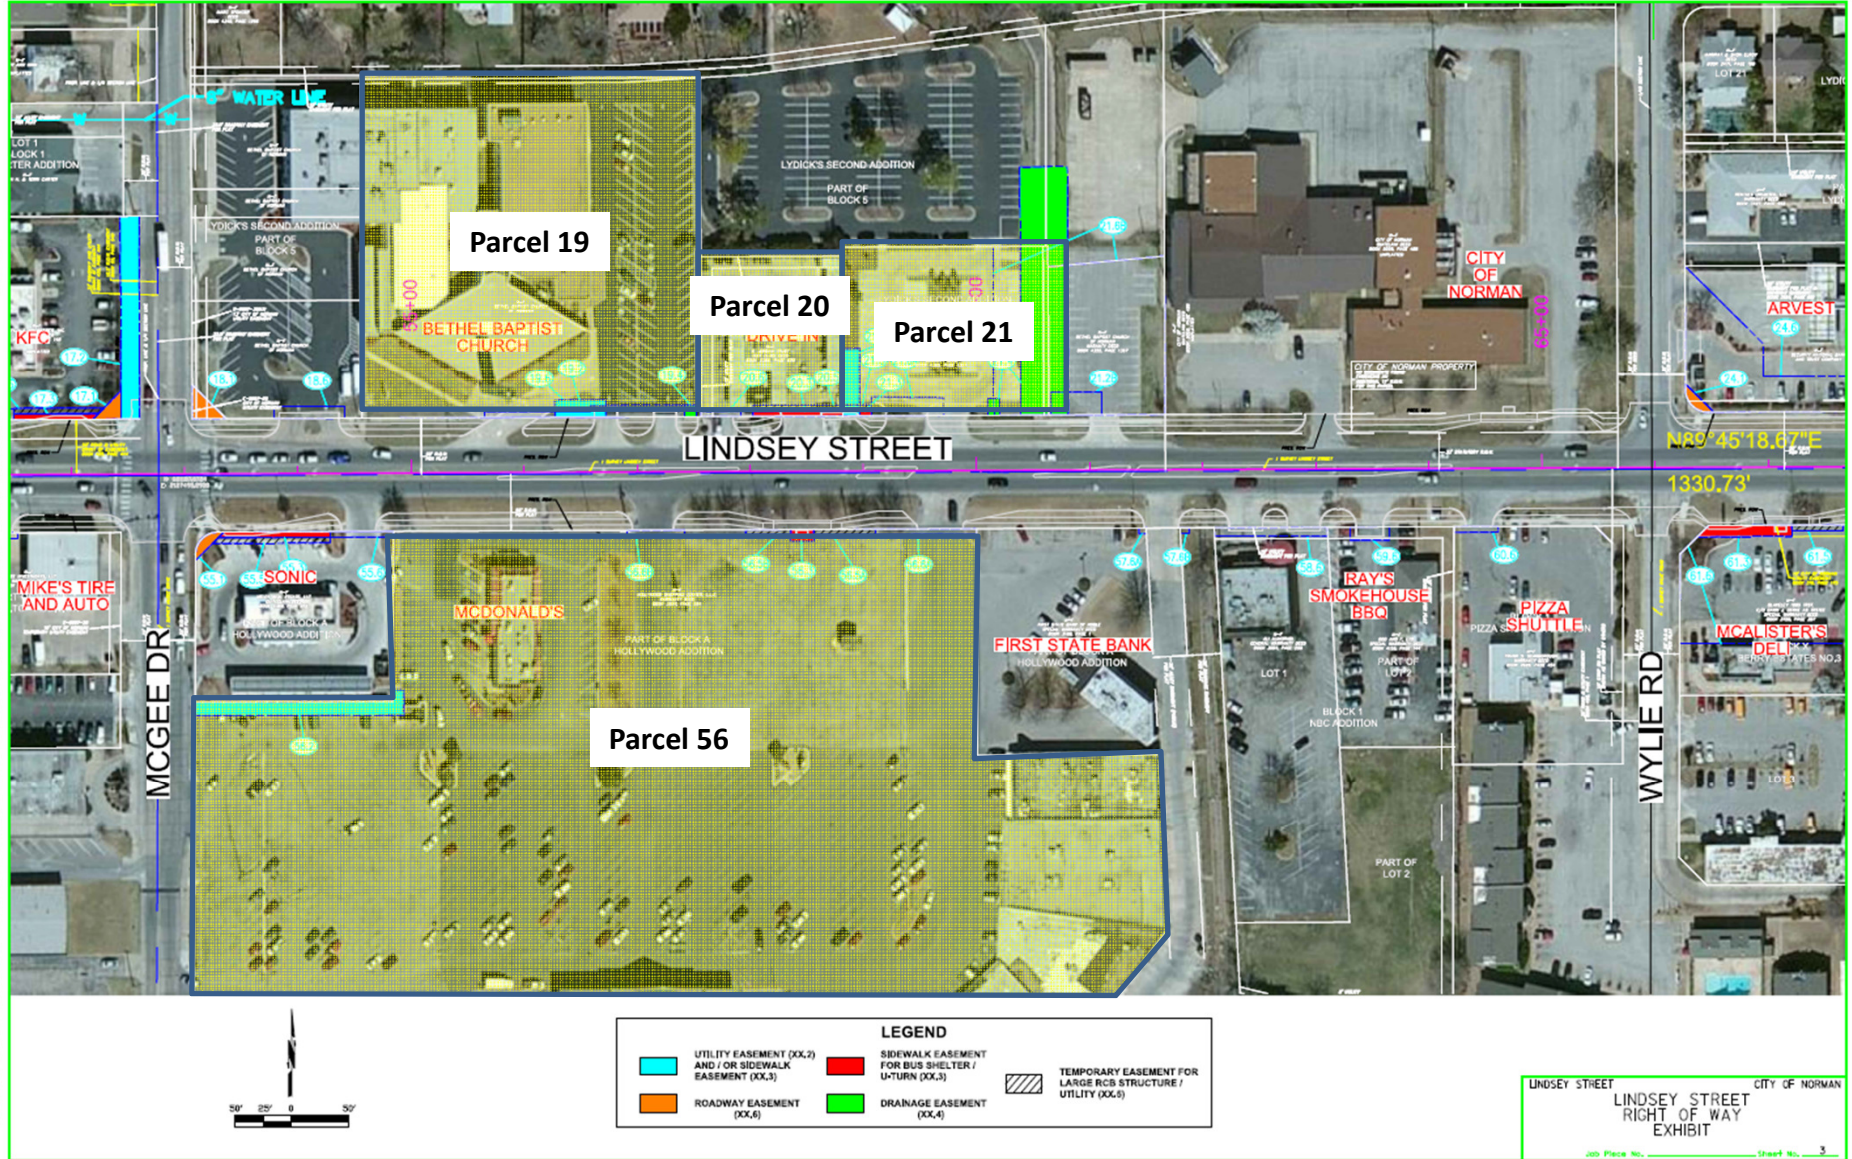

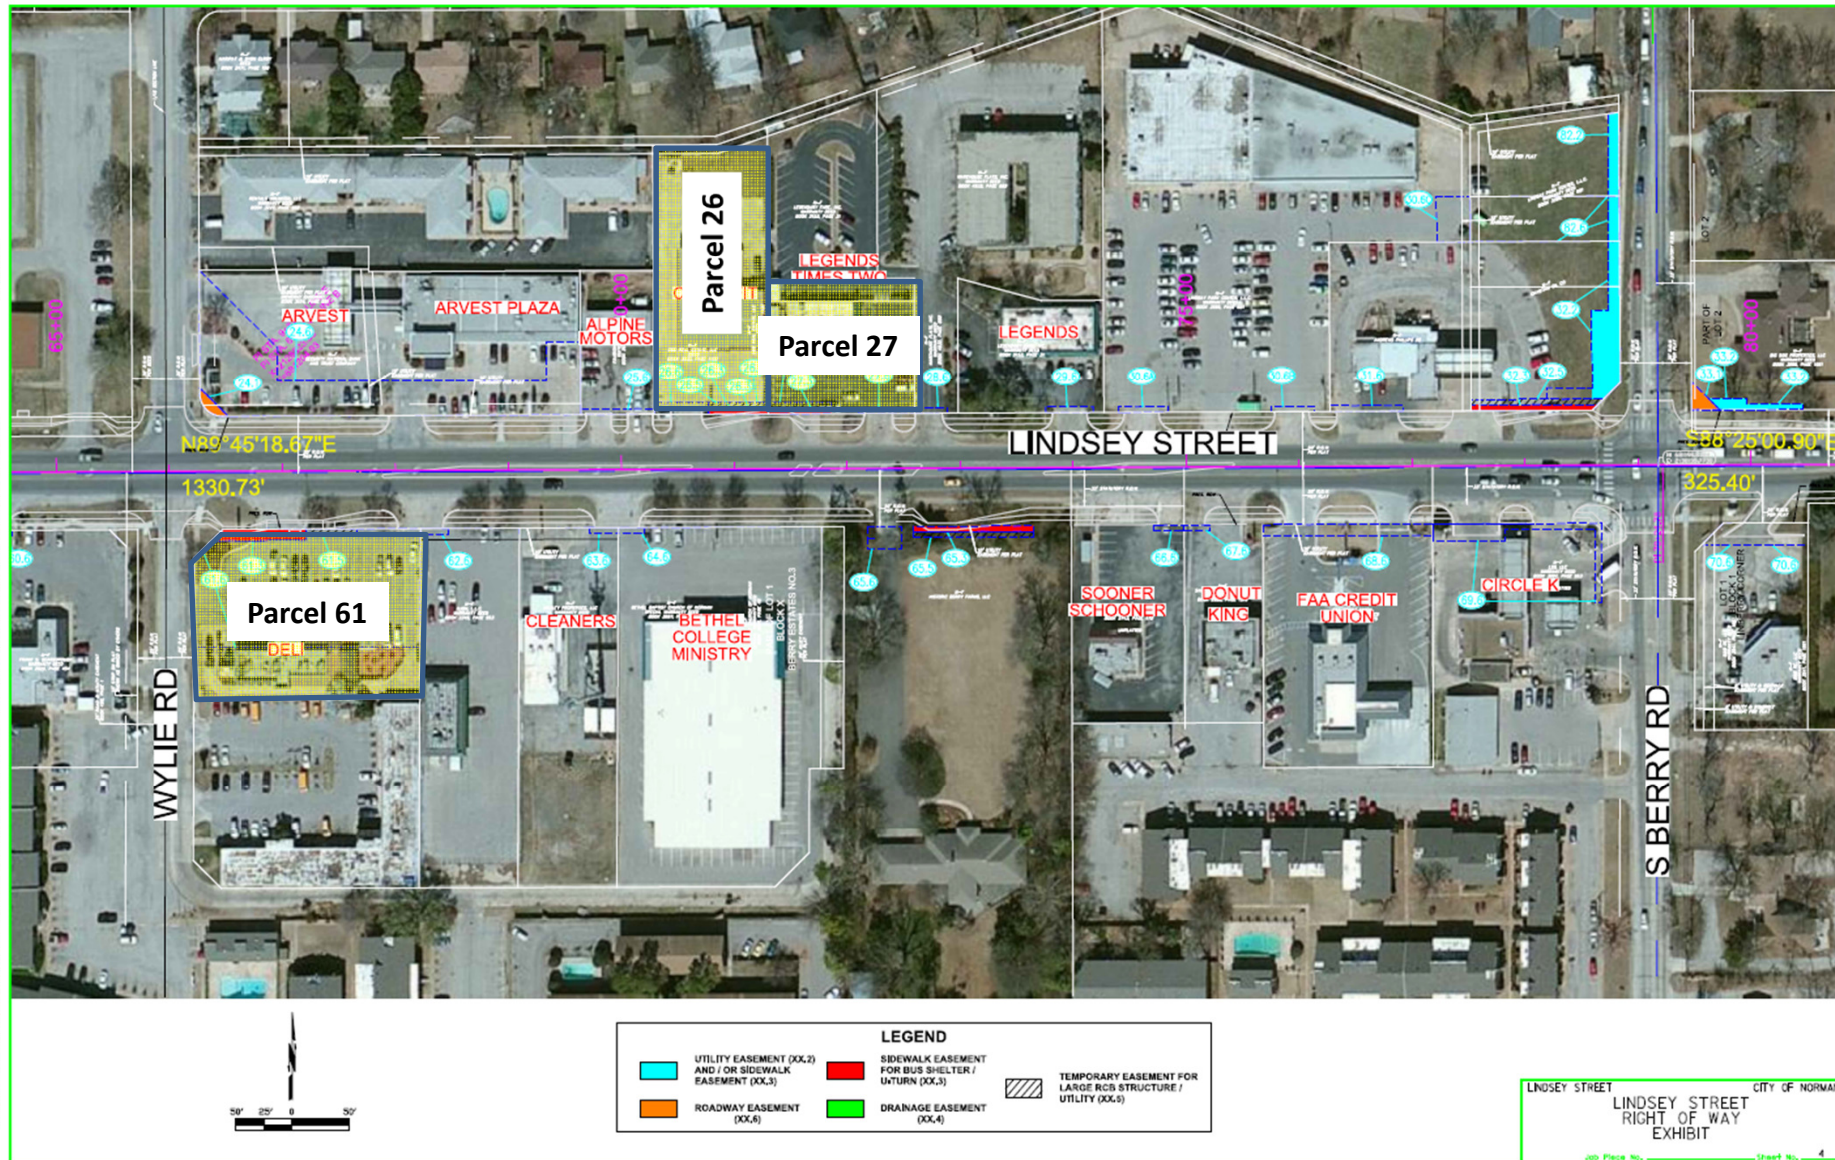

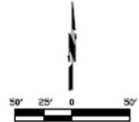

LEGEND					
	UTILITY EASEMENT (XX,2) AND / OR SIDEWALK EASEMENT (XX,3)		SIDEWALK EASEMENT FOR BUS SHELTER / U-TURN (XX,3)		TEMPORARY EASEMENT FOR LARGE RCB STRUCTURE / UTILITY (XX,5)
	ROADWAY EASEMENT (XX,6)		DRAINAGE EASEMENT (XX,4)		

LINDSEY STREET CITY OF NORMAN
LINDSEY STREET
RIGHT OF WAY
EXHIBIT
JOB Plan No. _____ Sheet No. 5