




02/22/2004

P:\ED\1646-OK\CH\2549203000\ Lindsey248erry\20_DESIGN\16_CAD\New_Plane\Show_Ren_WFH\Ref's\006 Exhibit - Streets.dgn

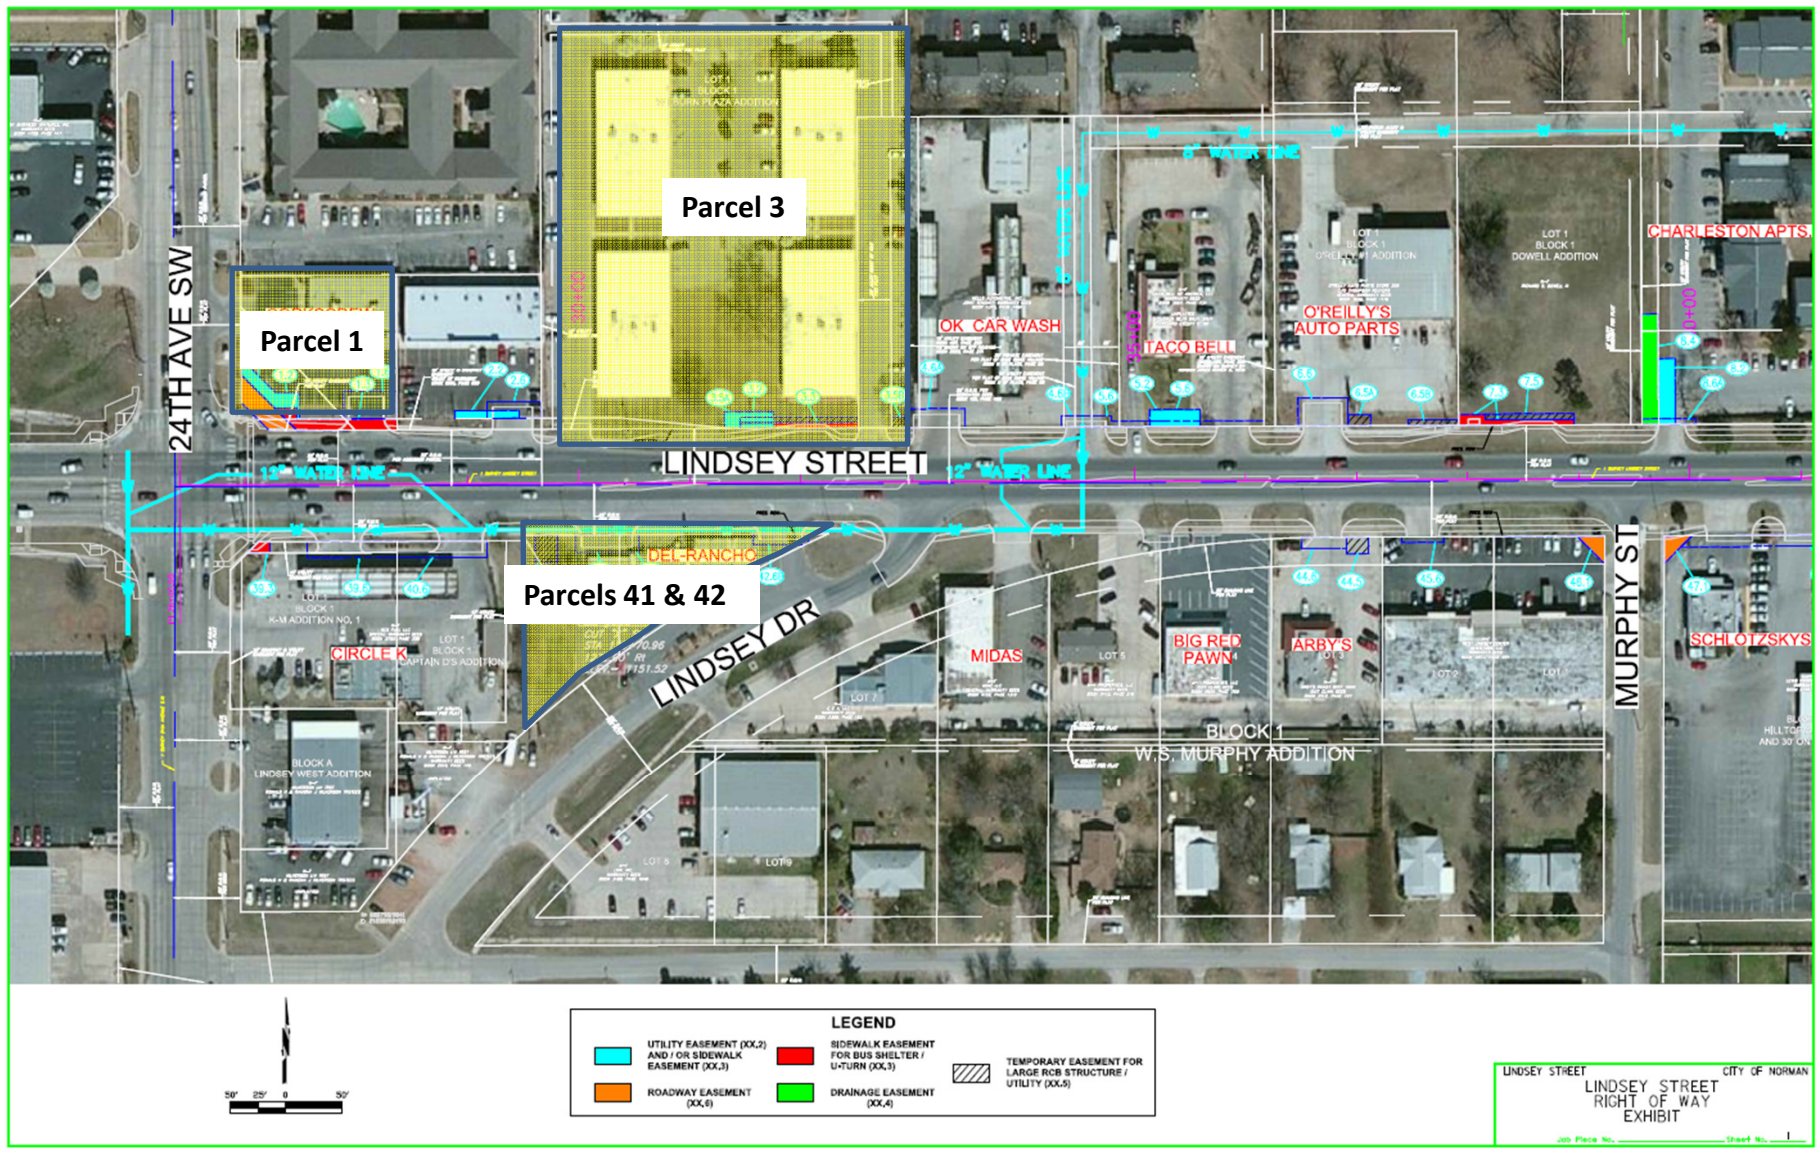

07/22/2014

P:\AED\64-04-CIV\255003000\LL\Indsey\24Berry\A20\DESIGN\40_CAD\Draw\Plans\Norm\W\H\Ref\A10W Exhibit 2_Sheet.dgn

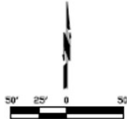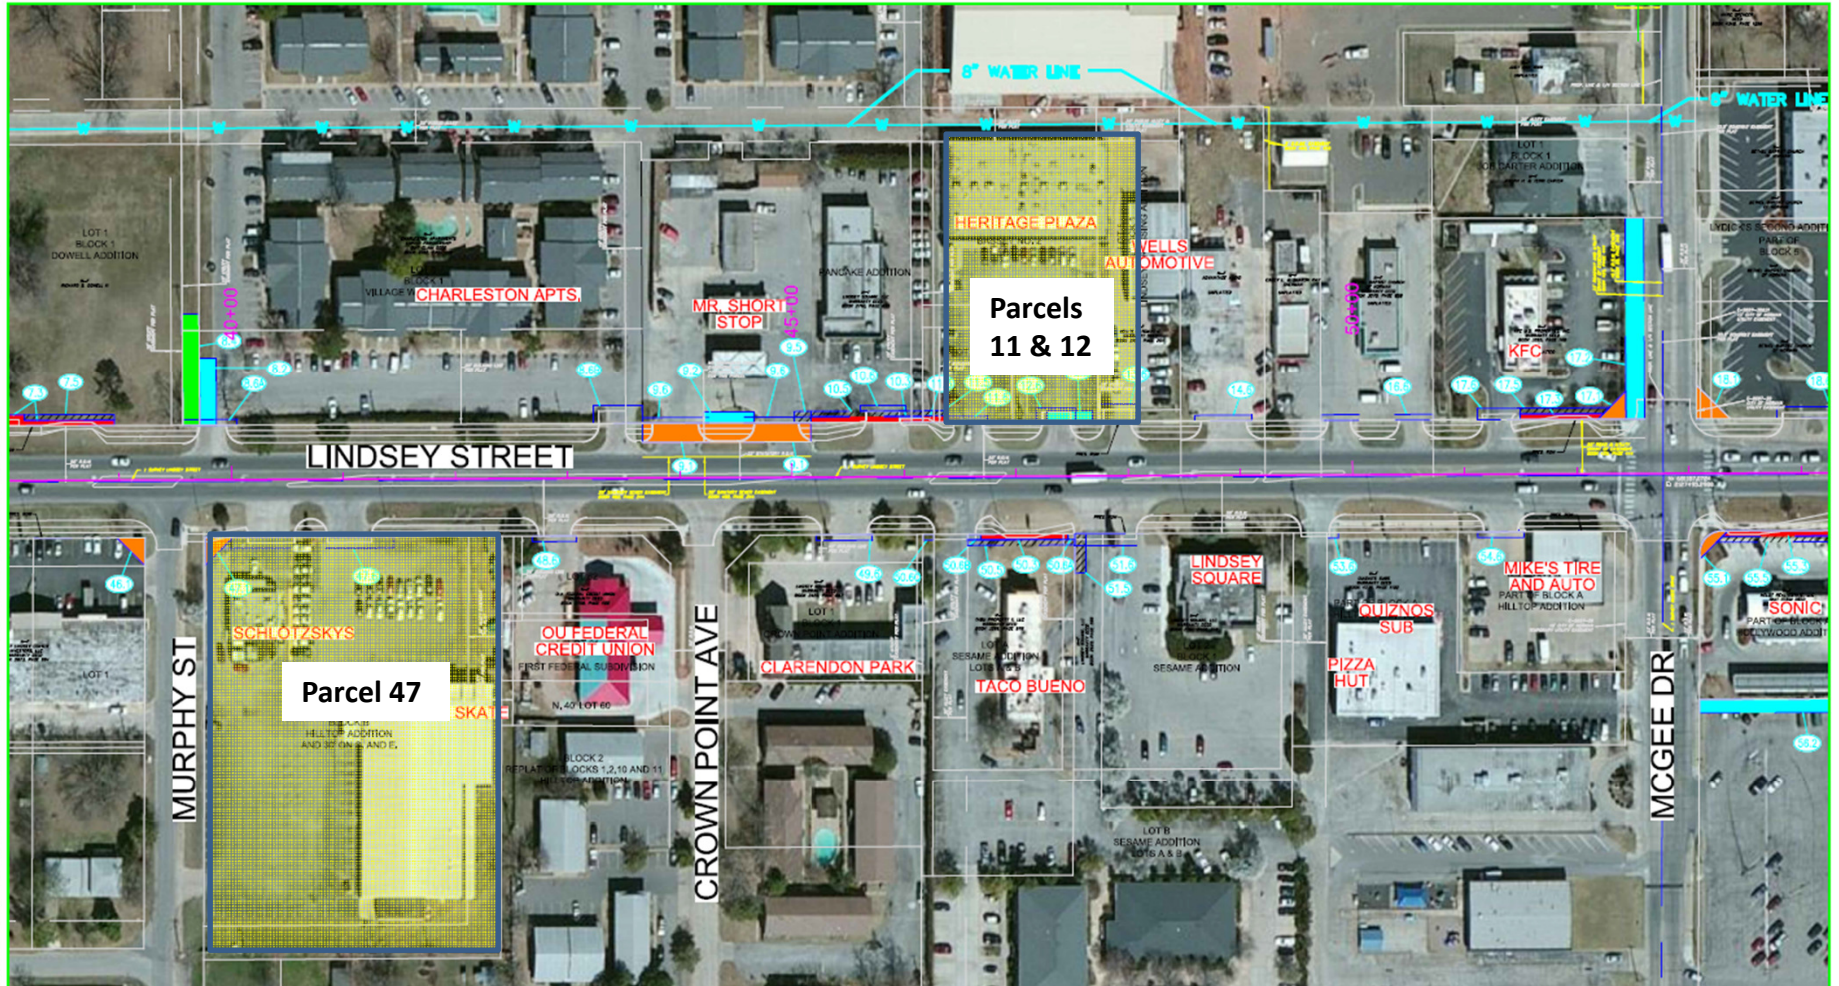



LEGEND			
 UTILITY EASEMENT (XX.2) AND / OR SIDEWALK EASEMENT (XX.3)	 SIDEWALK EASEMENT FOR BUS SHELTER / U-TURN (XX.3)	 TEMPORARY EASEMENT FOR LARGE PCB STRUCTURE / UTILITY (XX.5)	
 ROADWAY EASEMENT (XX.6)	 DRAINAGE EASEMENT (XX.4)		


LINDSEY STREET
LINDSEY STREET
RIGHT OF WAY
EXHIBIT
CITY OF NORMAN

D/22/2024

P:\LEON\648-CK-CIV-2552\03\001\Lindsey\248\rry\20\DESIGN\40_C40\Show_Plane\30m_W/Th_Rd_Fa_10m_Enb14_3_Sheets.dgn

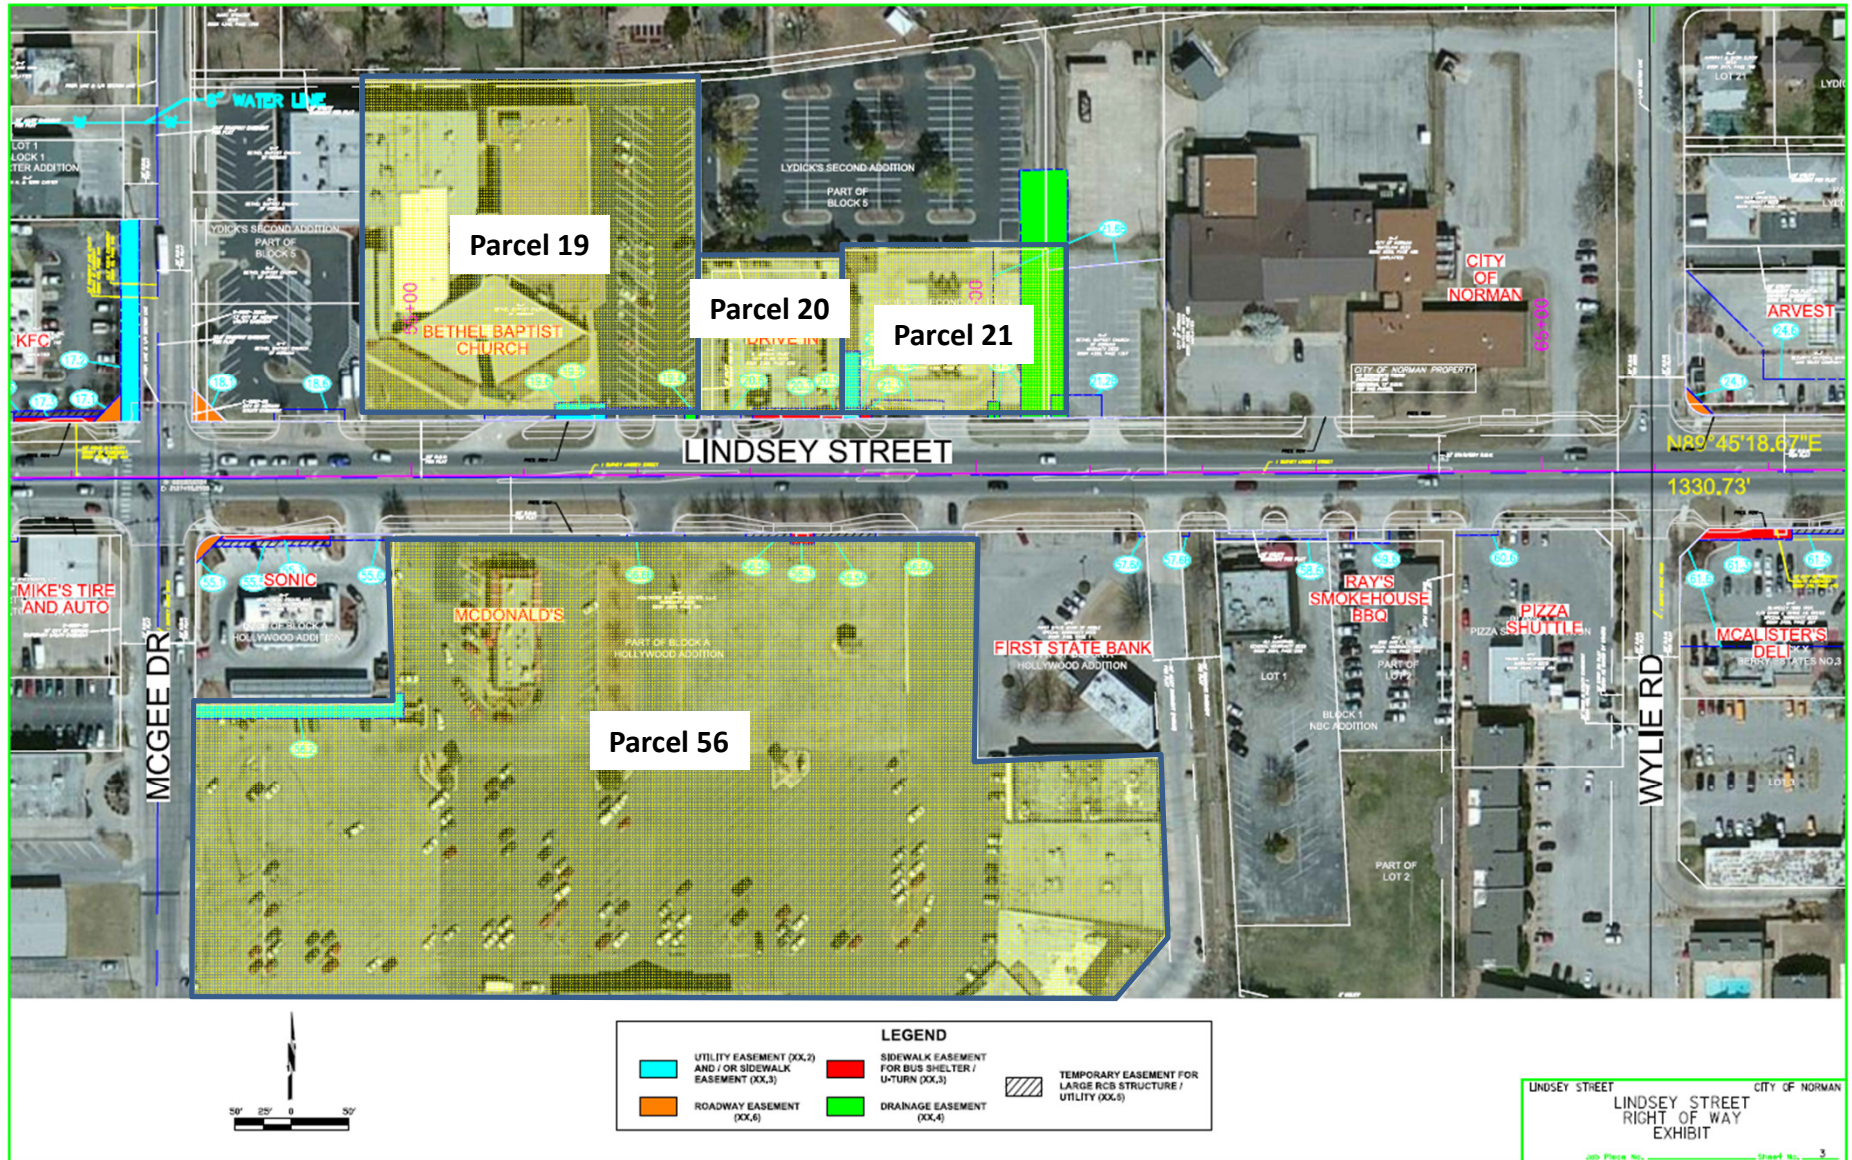

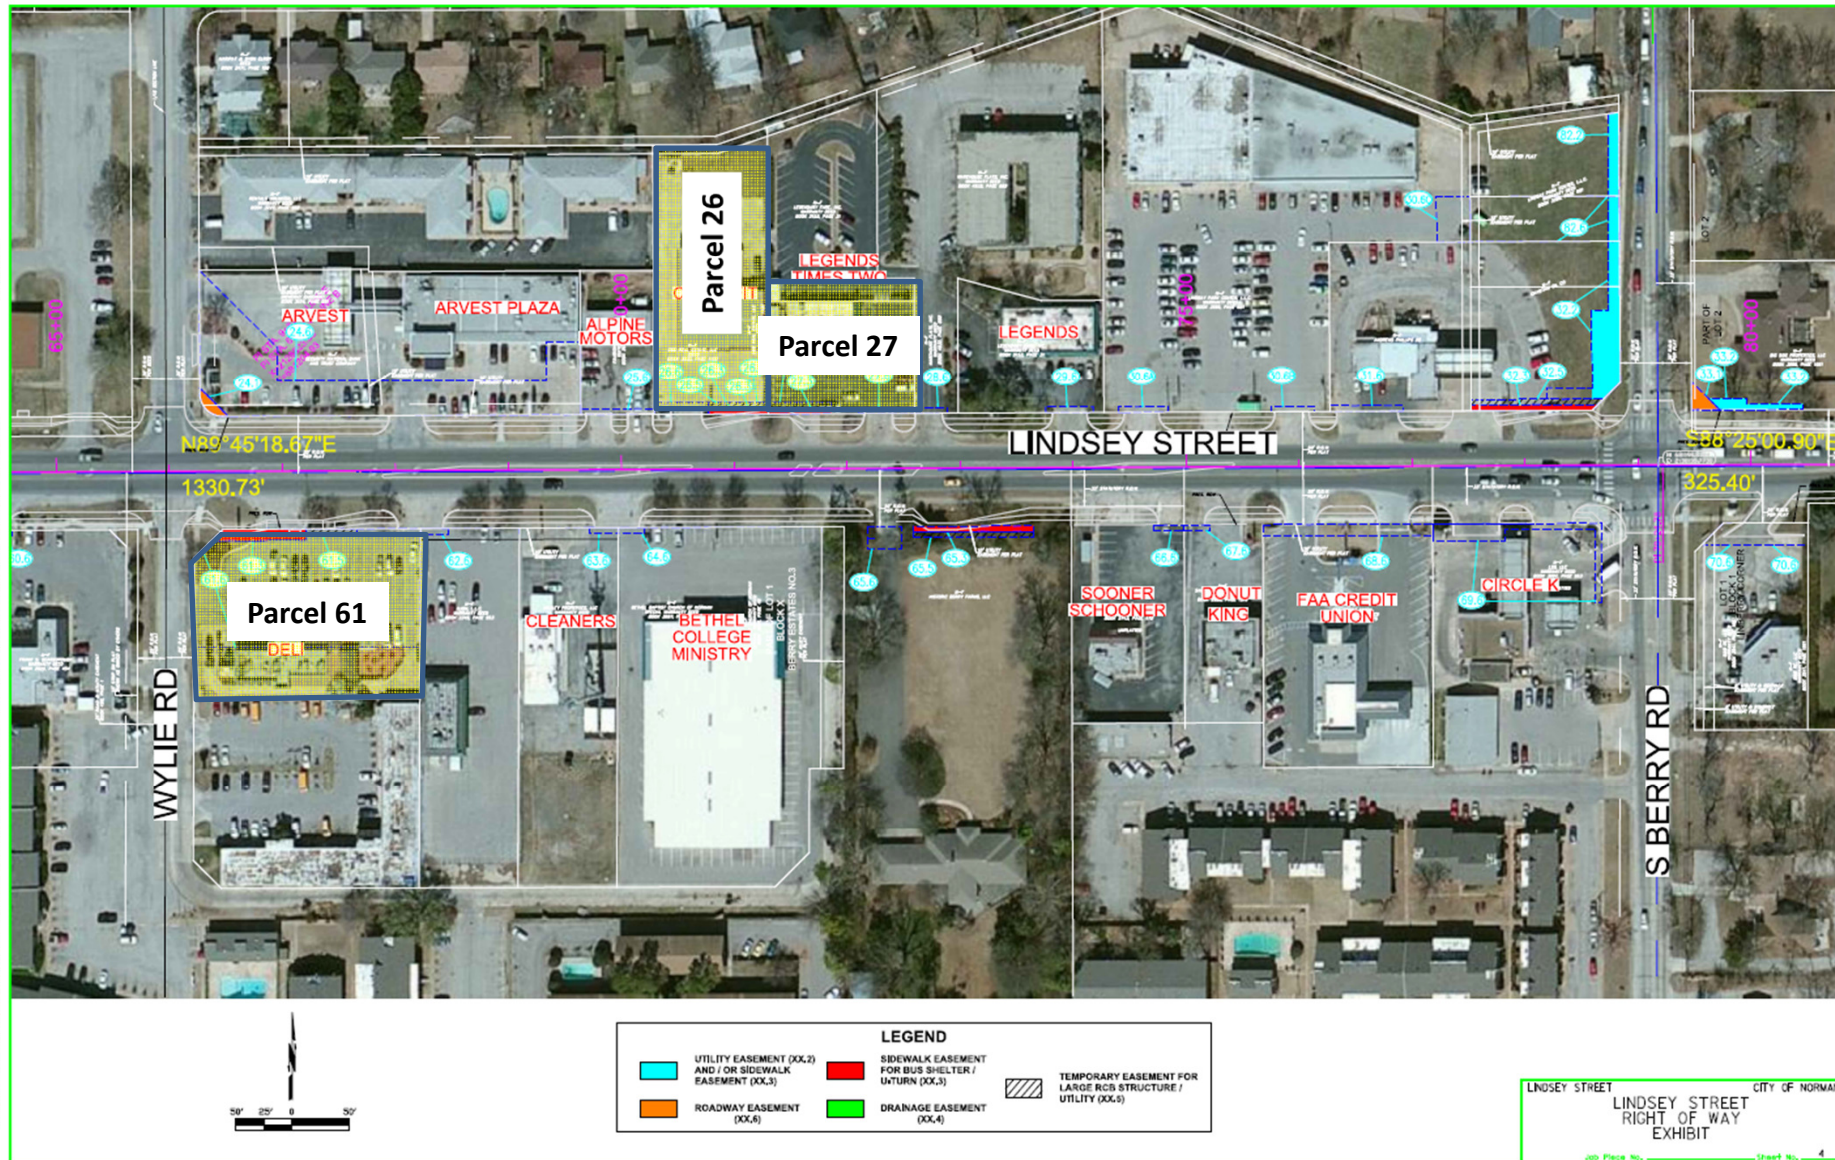

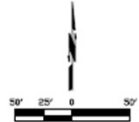

LEGEND					
	UTILITY EASEMENT (XX,2) AND / OR SIDEWALK EASEMENT (XX,3)		SIDEWALK EASEMENT FOR BUS SHELTER / U-TURN (XX,3)		TEMPORARY EASEMENT FOR LARGE RCB STRUCTURE / UTILITY (XX,5)
	ROADWAY EASEMENT (XX,6)		DRAINAGE EASEMENT (XX,4)		

LINDSEY STREET CITY OF NORMAN
LINDSEY STREET
RIGHT OF WAY
EXHIBIT
JOB Plan No. _____ Sheet No. 5