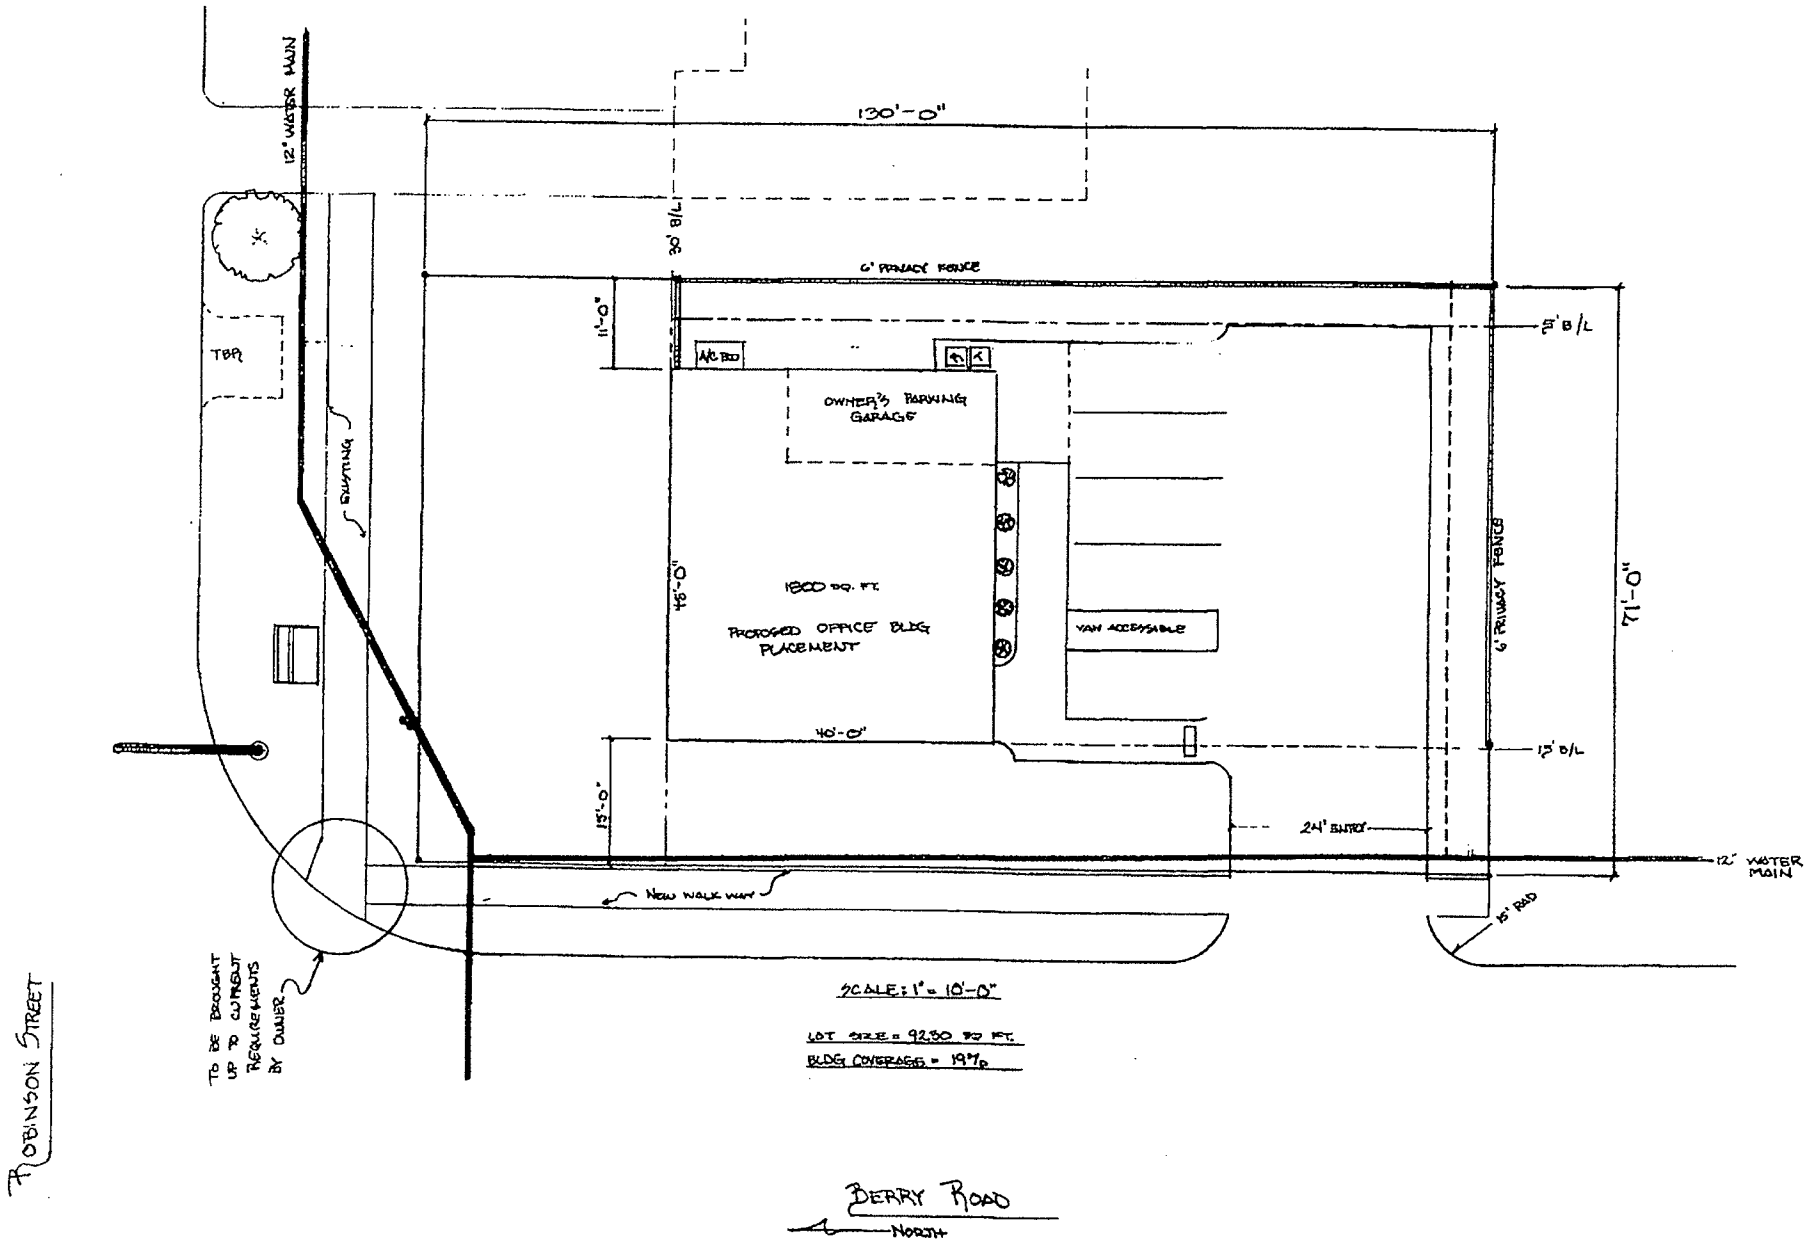
12" WATER MAIN
130'-0"
30' B/L
6' PRIVACY FENCE
11'-0"
A/C PAD
OWNER'S PARKING GARAGE
TBR
EXISTING
45'-0"
1800 SQ. FT.
PROPOSED OFFICE BLDG PLACEMENT
VAN ACCESSIBLE
40'-0"
15'-0"
24' ENTRY
6' PRIVACY FENCE
71'-0"
3' B/L
15' B/L
12" WATER MAIN
15' RAD
NEW WALK WAY
TO BE BROUGHT UP TO CURRENT REQUIREMENTS BY OWNER
SCALE: 1" = 10'-0"
LOT SIZE = 9230 SQ FT.
BLDG COVERAGE = 19%
ROBINSON STREET
BERRY ROAD
NORTH