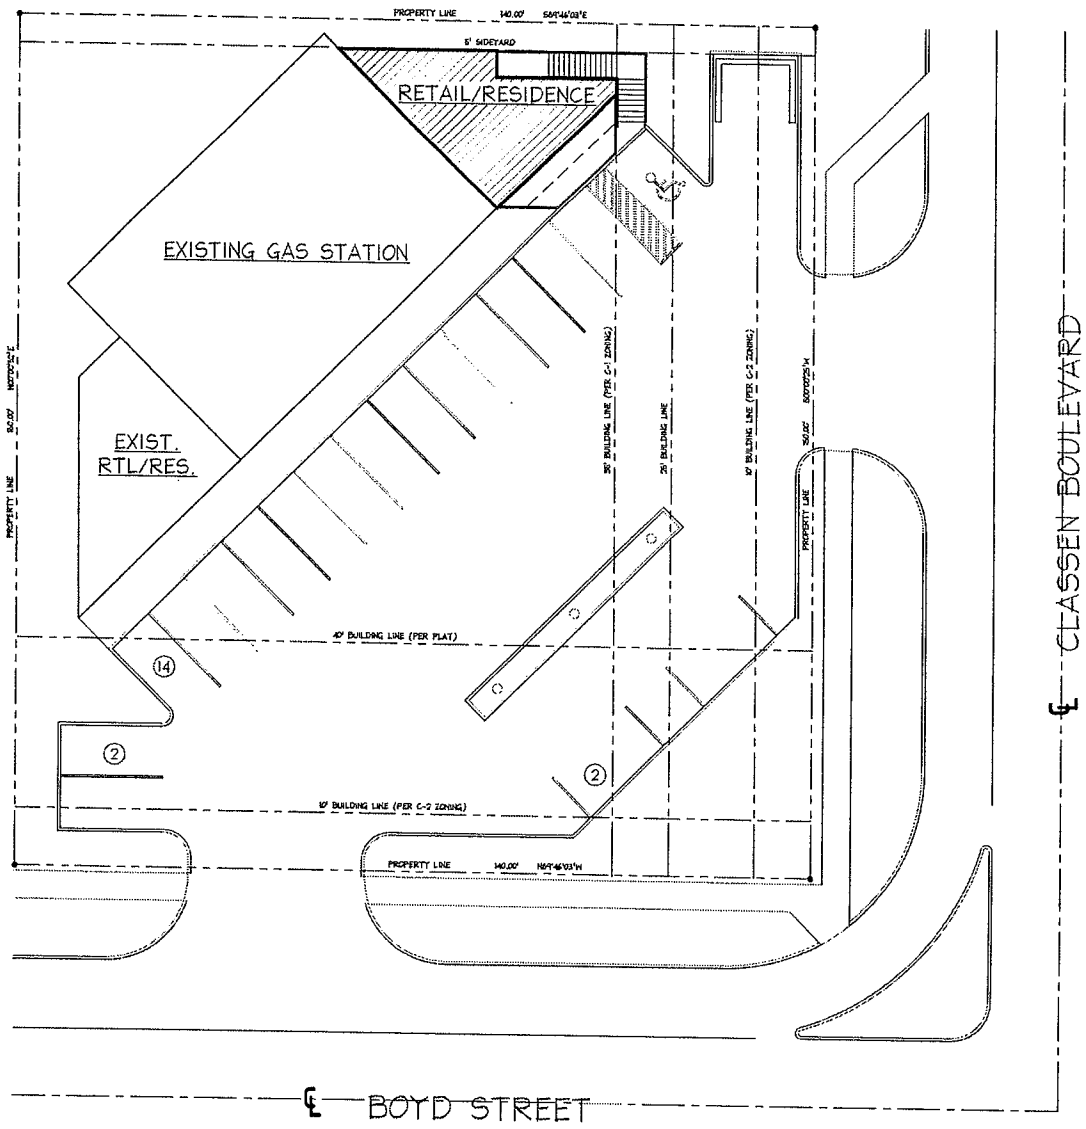

1 SITE PLAN

SCALE: 1" = 10'-0"

KRITTENBRINK Architecture LLC
ARCHITECTURE
PLANNING
INTERIORS
301 W BOYD, SUITE 200
NORMAN, OK 73069
405.579.7323
FAX 405.292.2043

STRUCTURAL CONSULTANT:
Structural Engineer
Address (#1)
Address (#2)
PHONE: (000)000-0000
FAX: (000)000-0000

MECHANICAL CONSULTANT:
Mechanical Engineer
Address (#1)
Address (#2)
PHONE: (000)000-0000
FAX: (000)000-0000

ELECTRICAL CONSULTANT:
Electrical Engineer
Address (#1)
Address (#2)
PHONE: (000)000-0000
FAX: (000)000-0000

ZAIN FUEL ADDITION

MARK	DATE	DESCRIPTION

REVISIONS

PRIMARY ISSUE		
MARK	DATE	DESCRIPTION
#	00-00-00	PERMIT ISSUE
#	00-00-00	BID ISSUE
#	00-00-00	CONST. ISSUE

NOT FOR CONSTRUCTION

09.09.13

JOB NO.: K15 13

DRAWN BY	CHECKED BY
BDL	MJK

SHEET TITLE:
SITE PLAN

SHEET NO.:
A101