




02/22/2004


P:\ED\1646-OK\CH\254903000\1\lindsey248erry\20_DESIGN\16_CAD\16w_Plane\16w_Plan_16w_Plan.dgn Exhibit - Streets.dgn

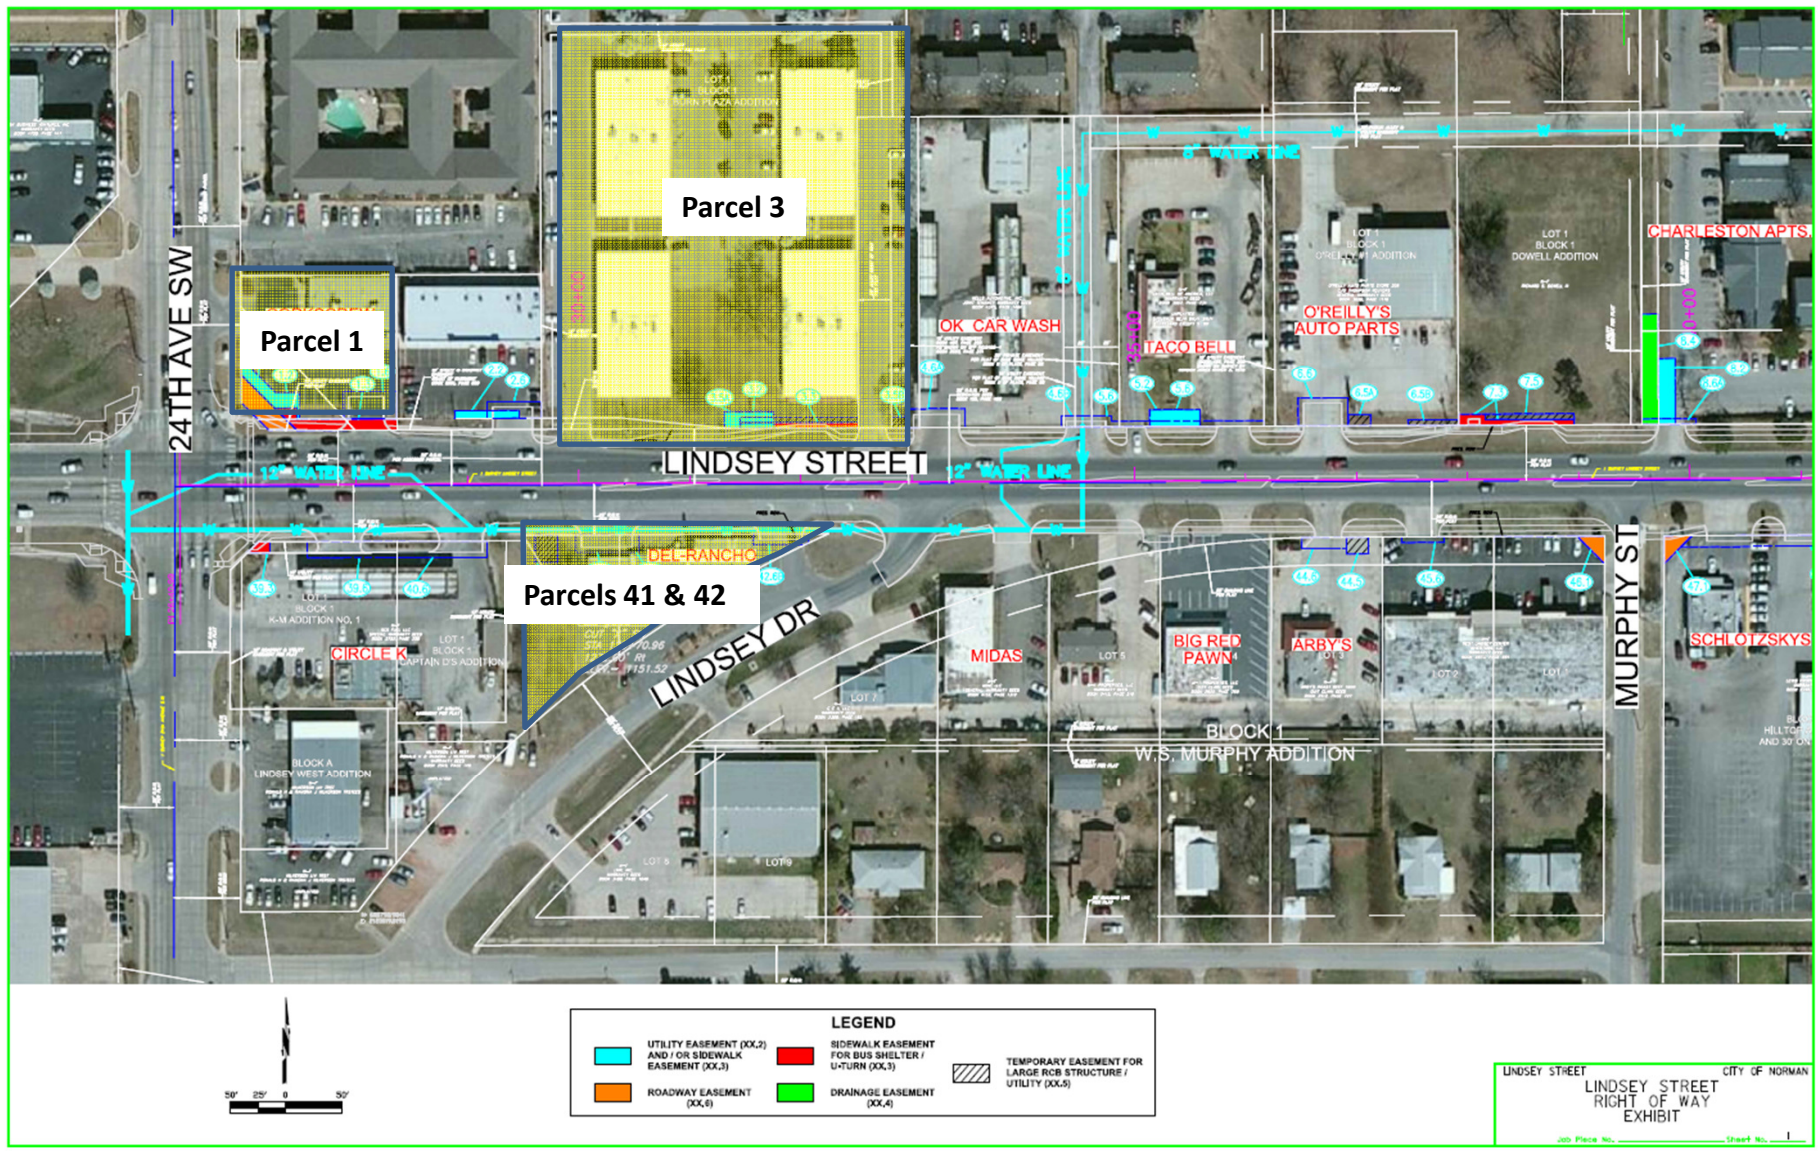

07/22/2014

P:\AED\64-04-CIV\255003000\LL\Indsey\24Berry\A20\DESIGN\40_CAD\Draw\Plans\Norm\WPA\Ref\A10W Exhibit 2_Sheet.dgn

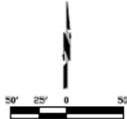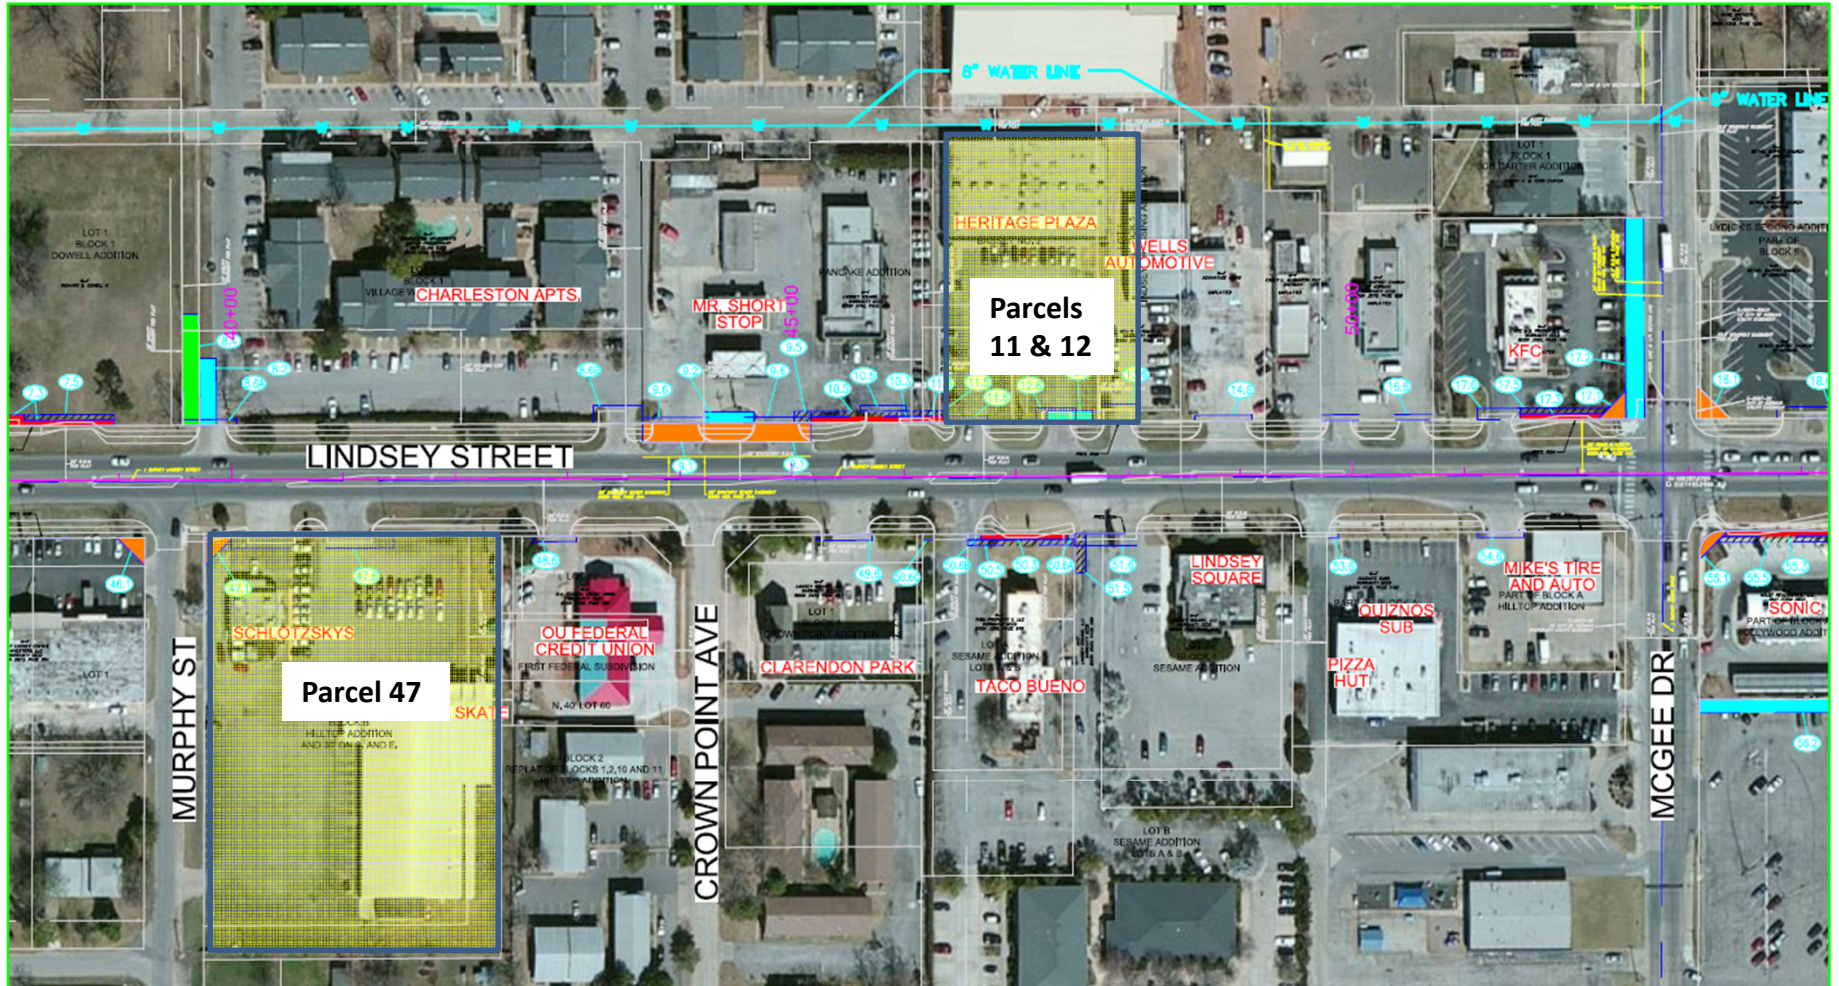


 
LEGEND			
 UTILITY EASEMENT (XX,2) AND / OR SIDEWALK EASEMENT (XX,3)	 SIDEWALK EASEMENT FOR BUS SHELTER / U-TURN (XX,3)	 TEMPORARY EASEMENT FOR LARGE PCB STRUCTURE / UTILITY (XX,5)	
 ROADWAY EASEMENT (XX,6)	 DRAINAGE EASEMENT (XX,4)		


LINDSEY STREET
LINDSEY STREET
RIGHT OF WAY
EXHIBIT
CITY OF NORMAN
JOB FILE NO. _____ SHEET NO. 2

D/22/2024

P:\LEON\648-KCN-CIV-255203\001-Lindsey\248\rry\20_DESIGN\40_C40\Draw_Plane\30m_Plan_With_Rights\Draw_3_Sheets.dgn

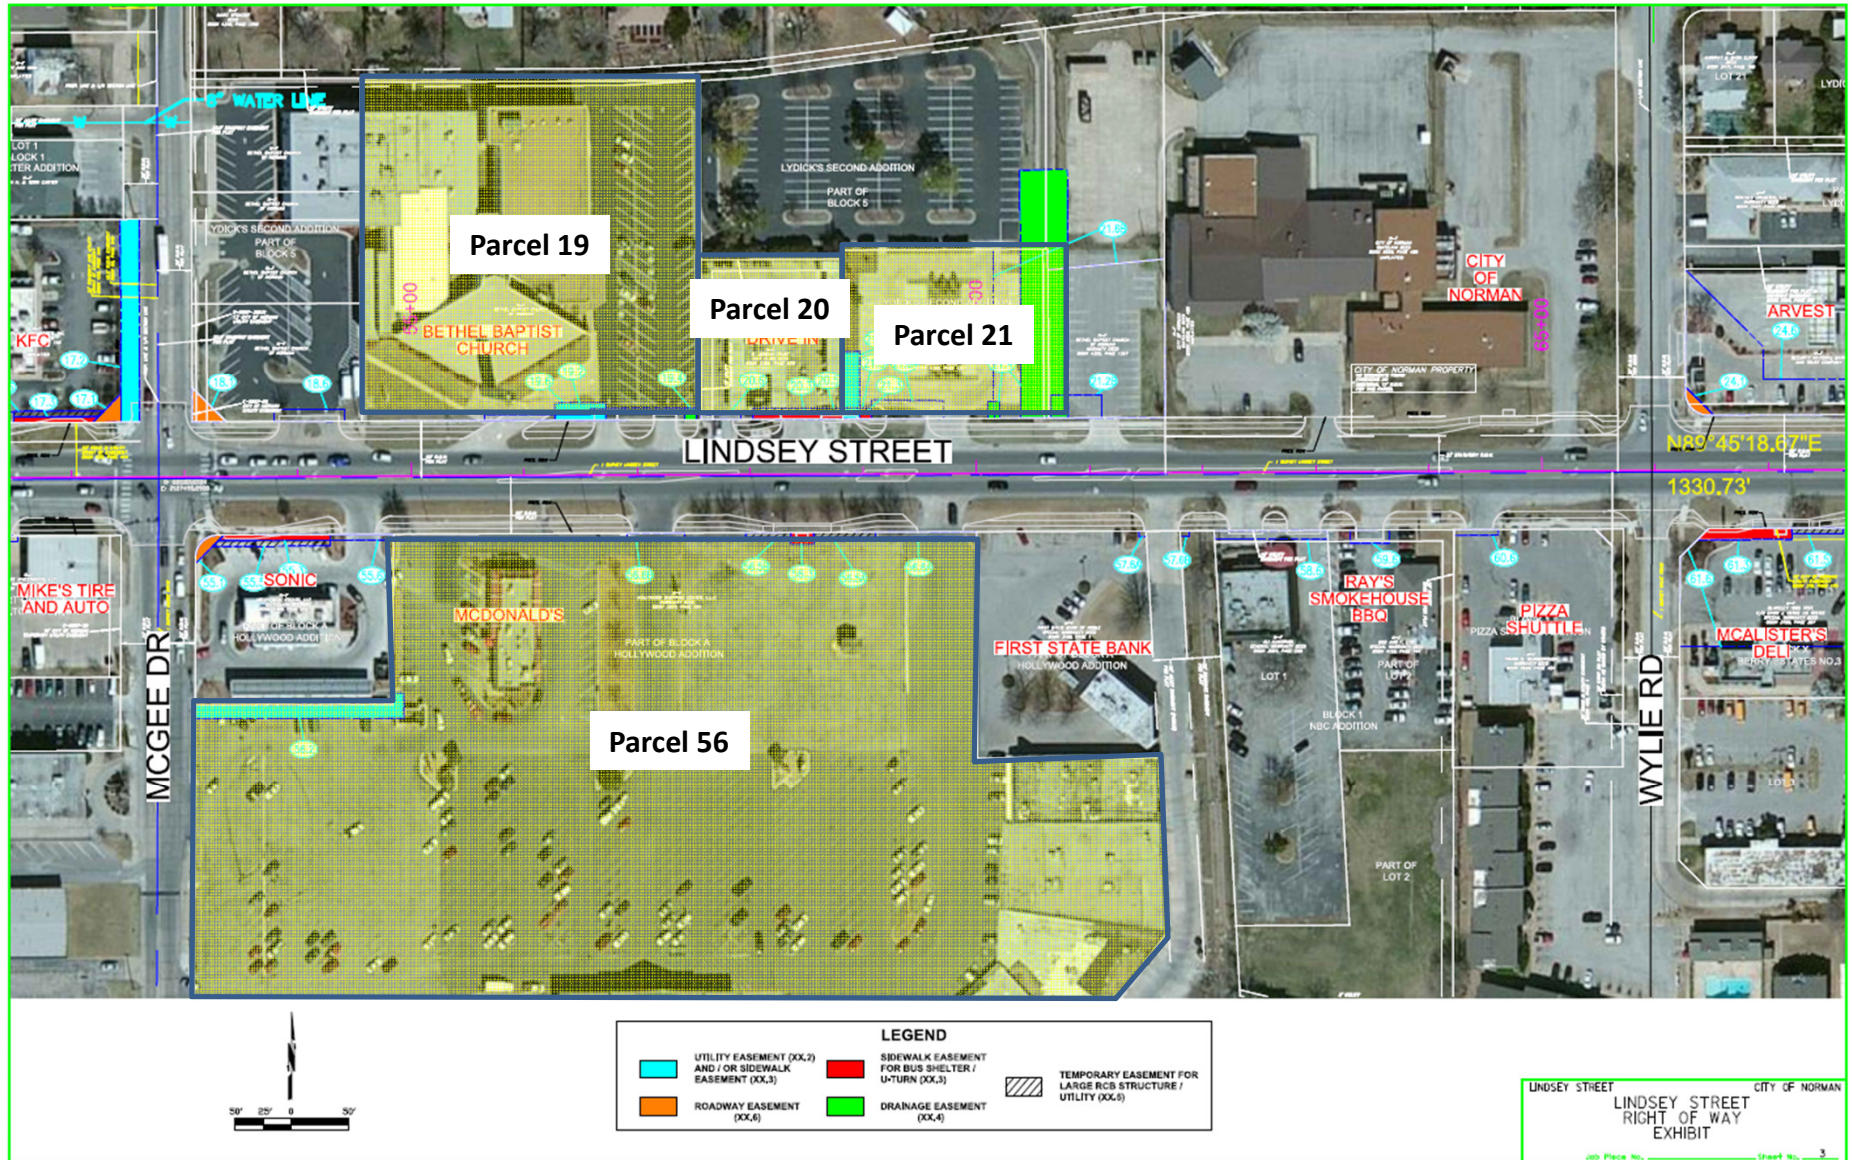

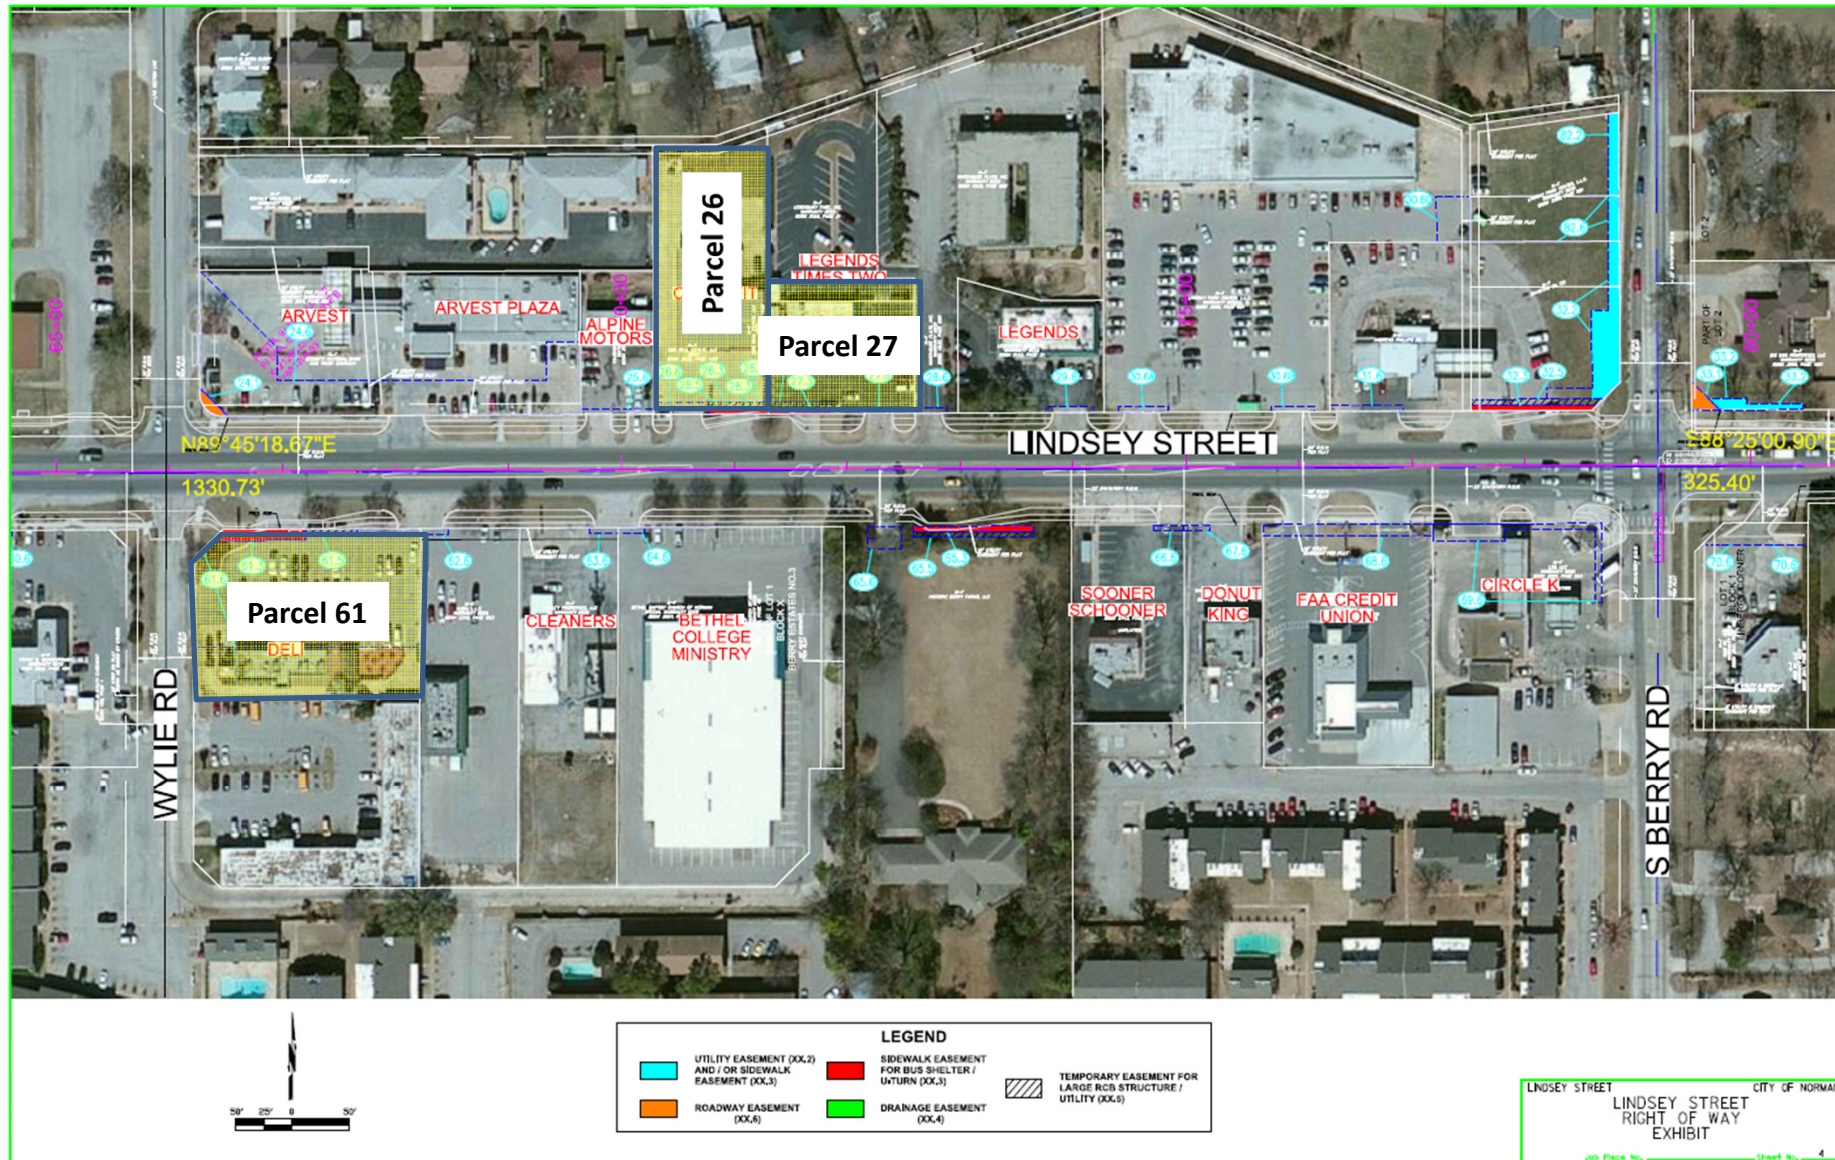

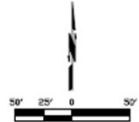

LEGEND					
	UTILITY EASEMENT (XX,2) AND / OR SIDEWALK EASEMENT (XX,3)		SIDEWALK EASEMENT FOR BUS SHELTER / U-TURN (XX,3)		TEMPORARY EASEMENT FOR LARGE RCB STRUCTURE / UTILITY (XX,5)
	ROADWAY EASEMENT (XX,6)		DRAINAGE EASEMENT (XX,4)		

LINDSEY STREET CITY OF NORMAN
LINDSEY STREET
RIGHT OF WAY
EXHIBIT
JOB Plan No. _____ Sheet No. 5