



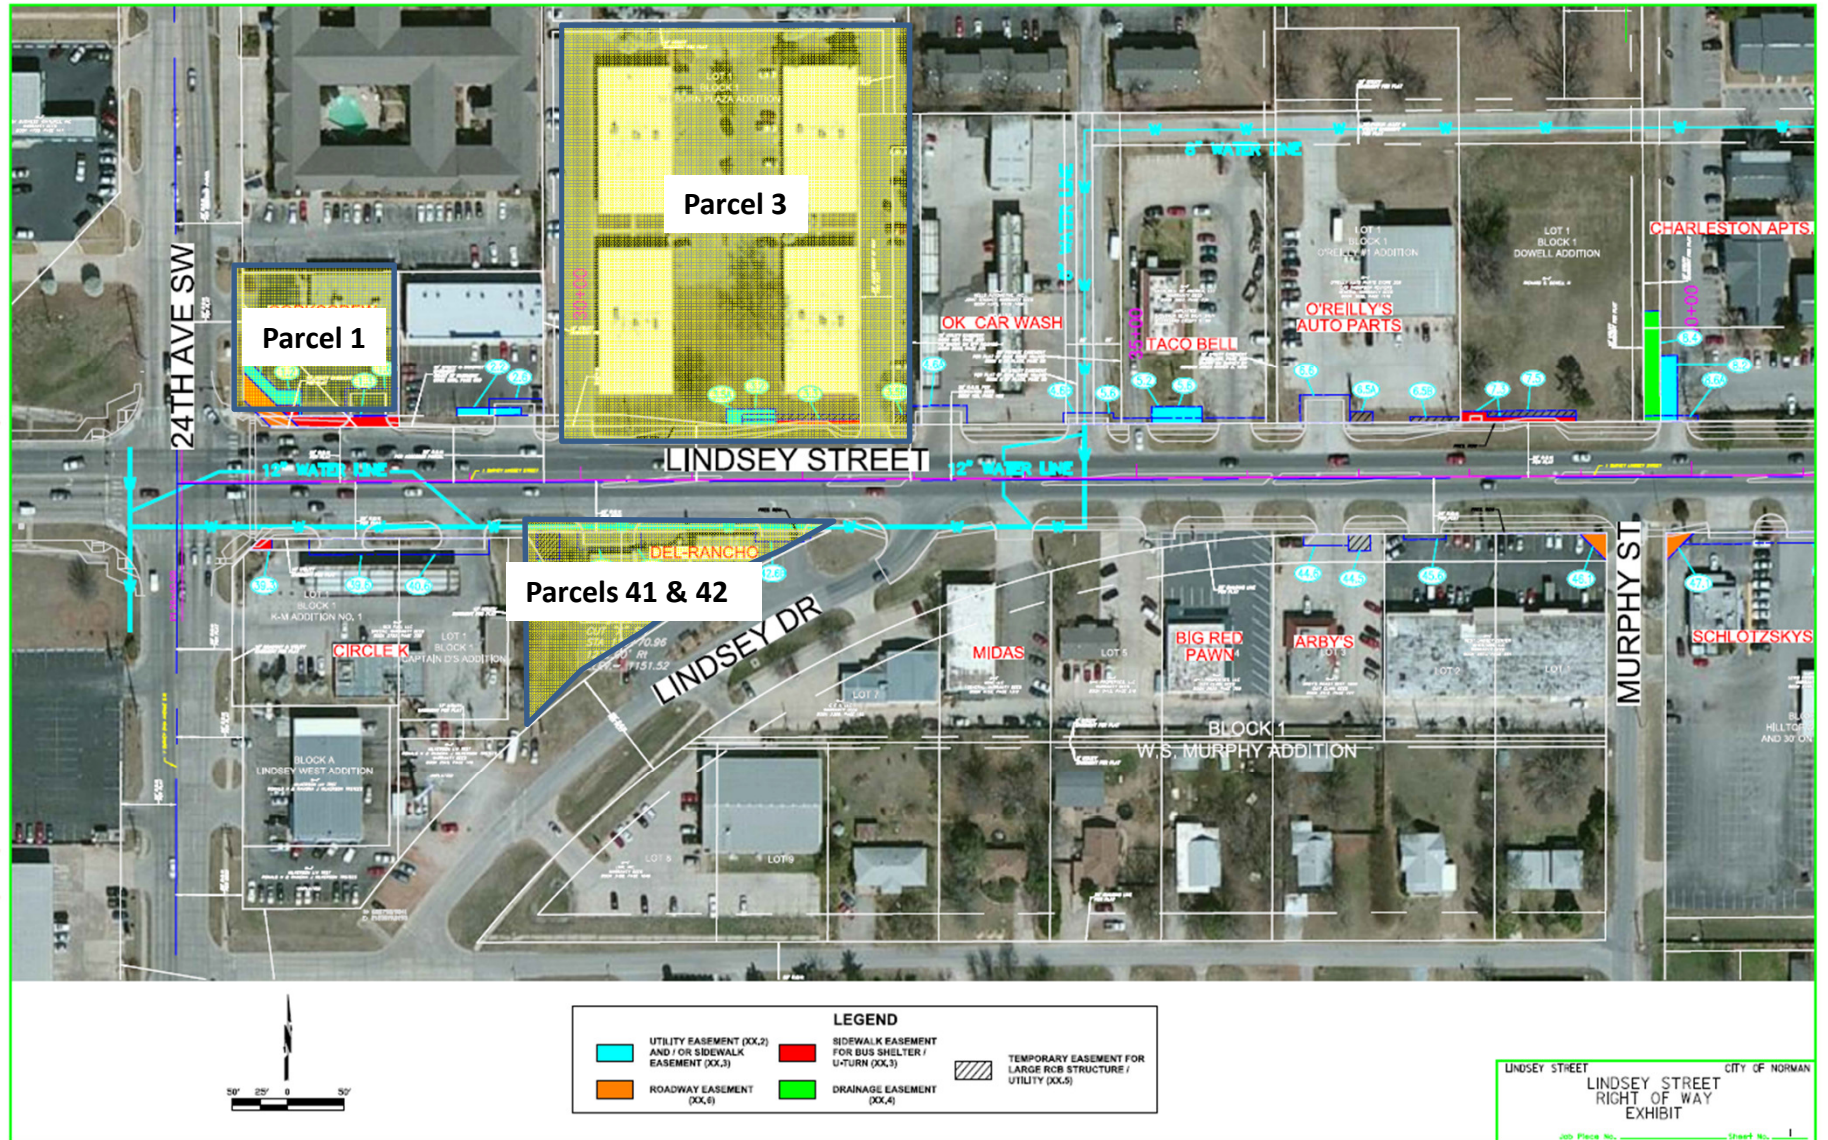


07/22/2014


P:\AED\64-04-CIV\255003000\LL\Indsey\24Berry\A20\DESIGN\40_CAD\Draw\Plans\Norm\W\H\Ref\A101W Exhibit 2_Sheet.dgn

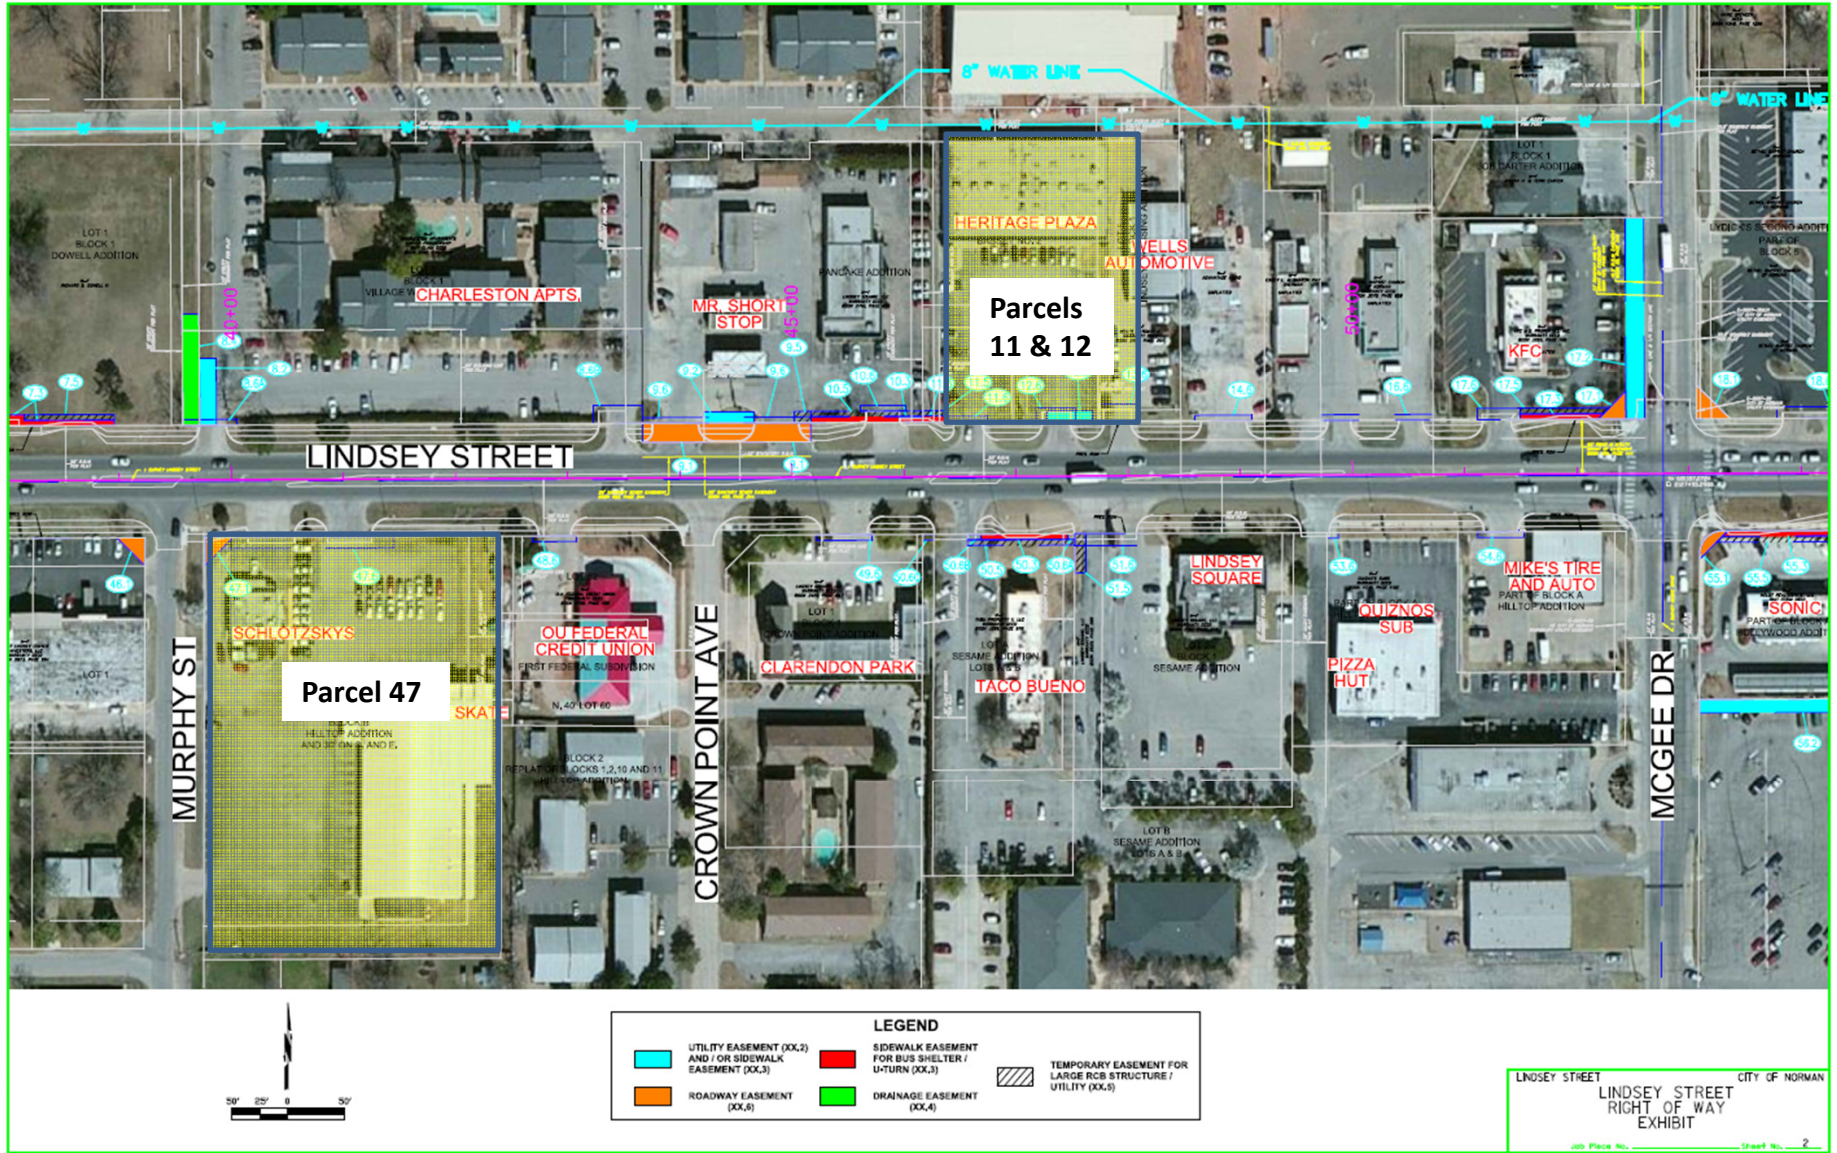


D/22/2024

P:\LEON\648-CK-CIV-2552\03\001\Lindsey\2486rry\A20_DESIGN\40_C40\Site_Plan\30m_Plan_With_Rof\3_Sheets.dgn Exhibit 3_Sheets.dgn

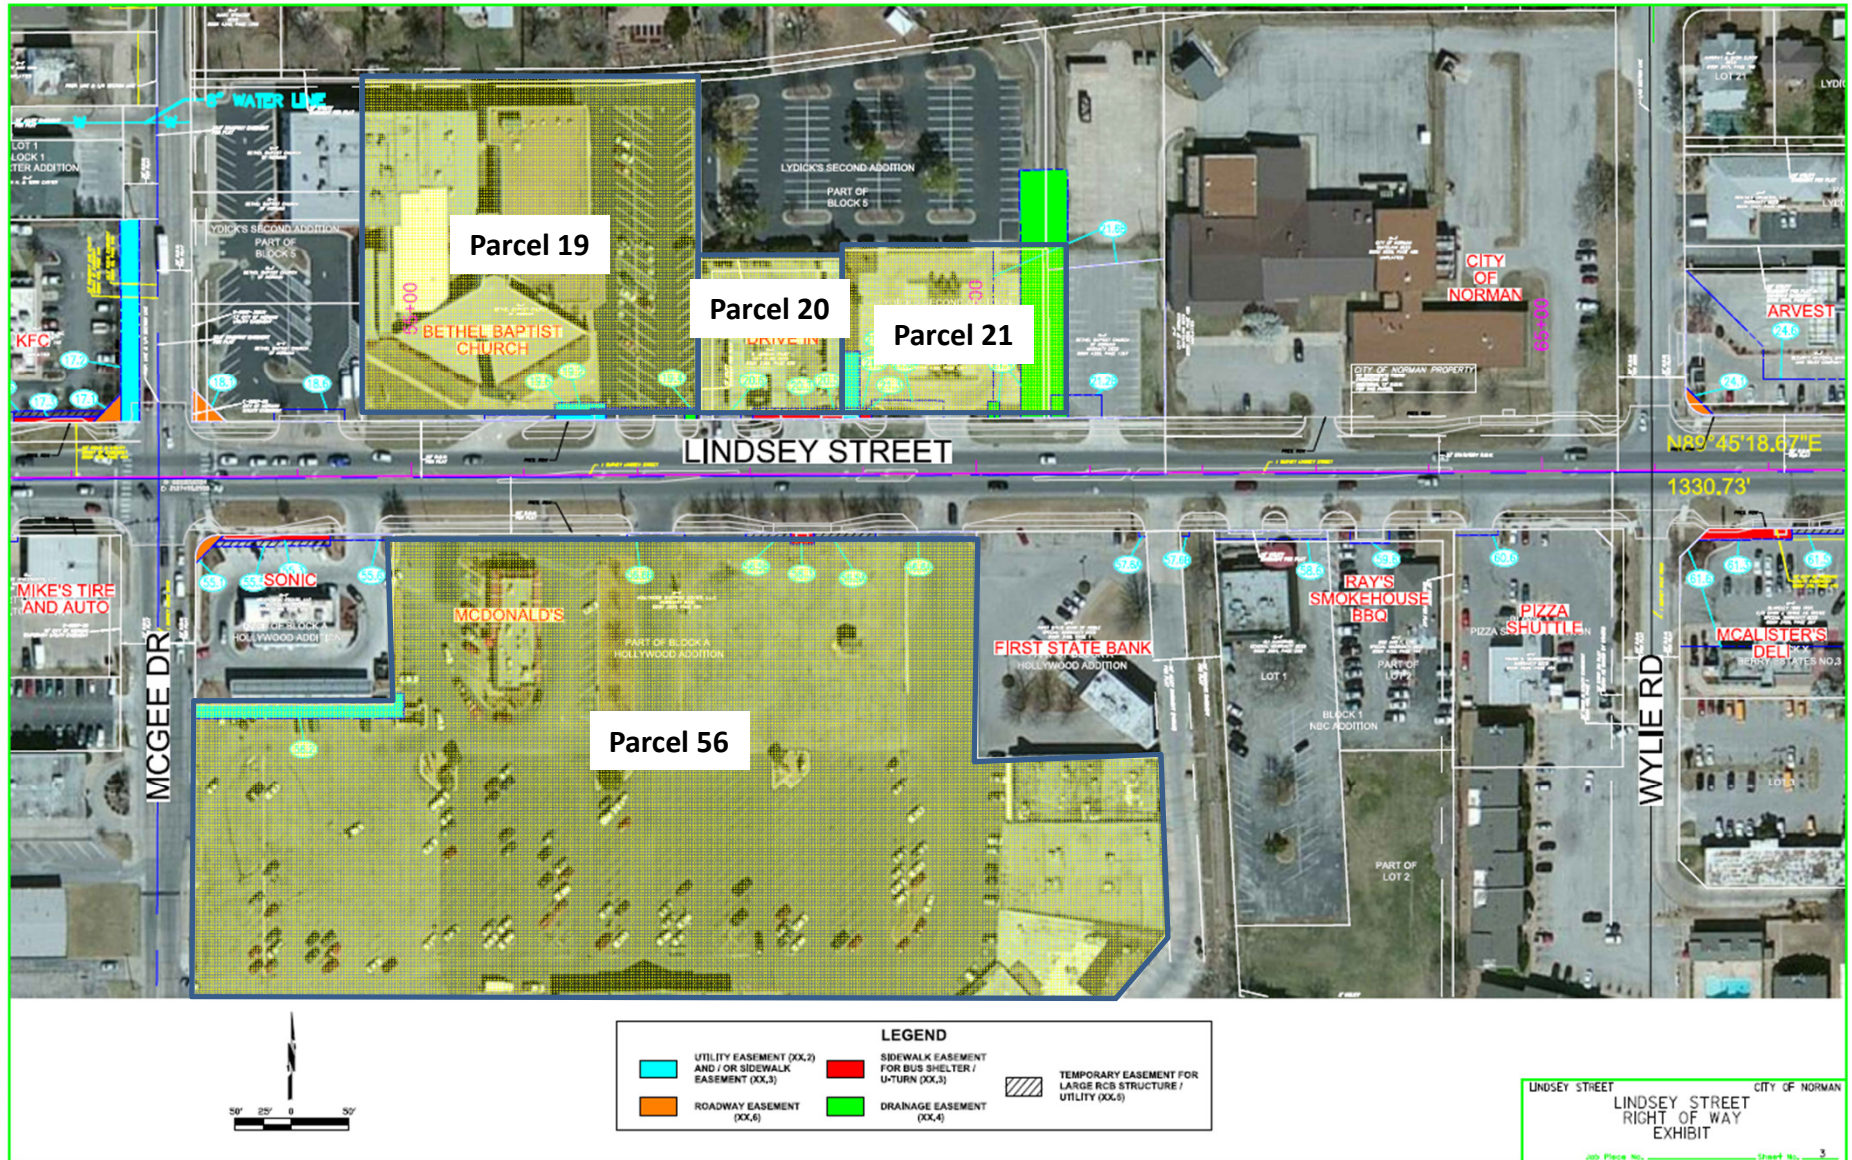

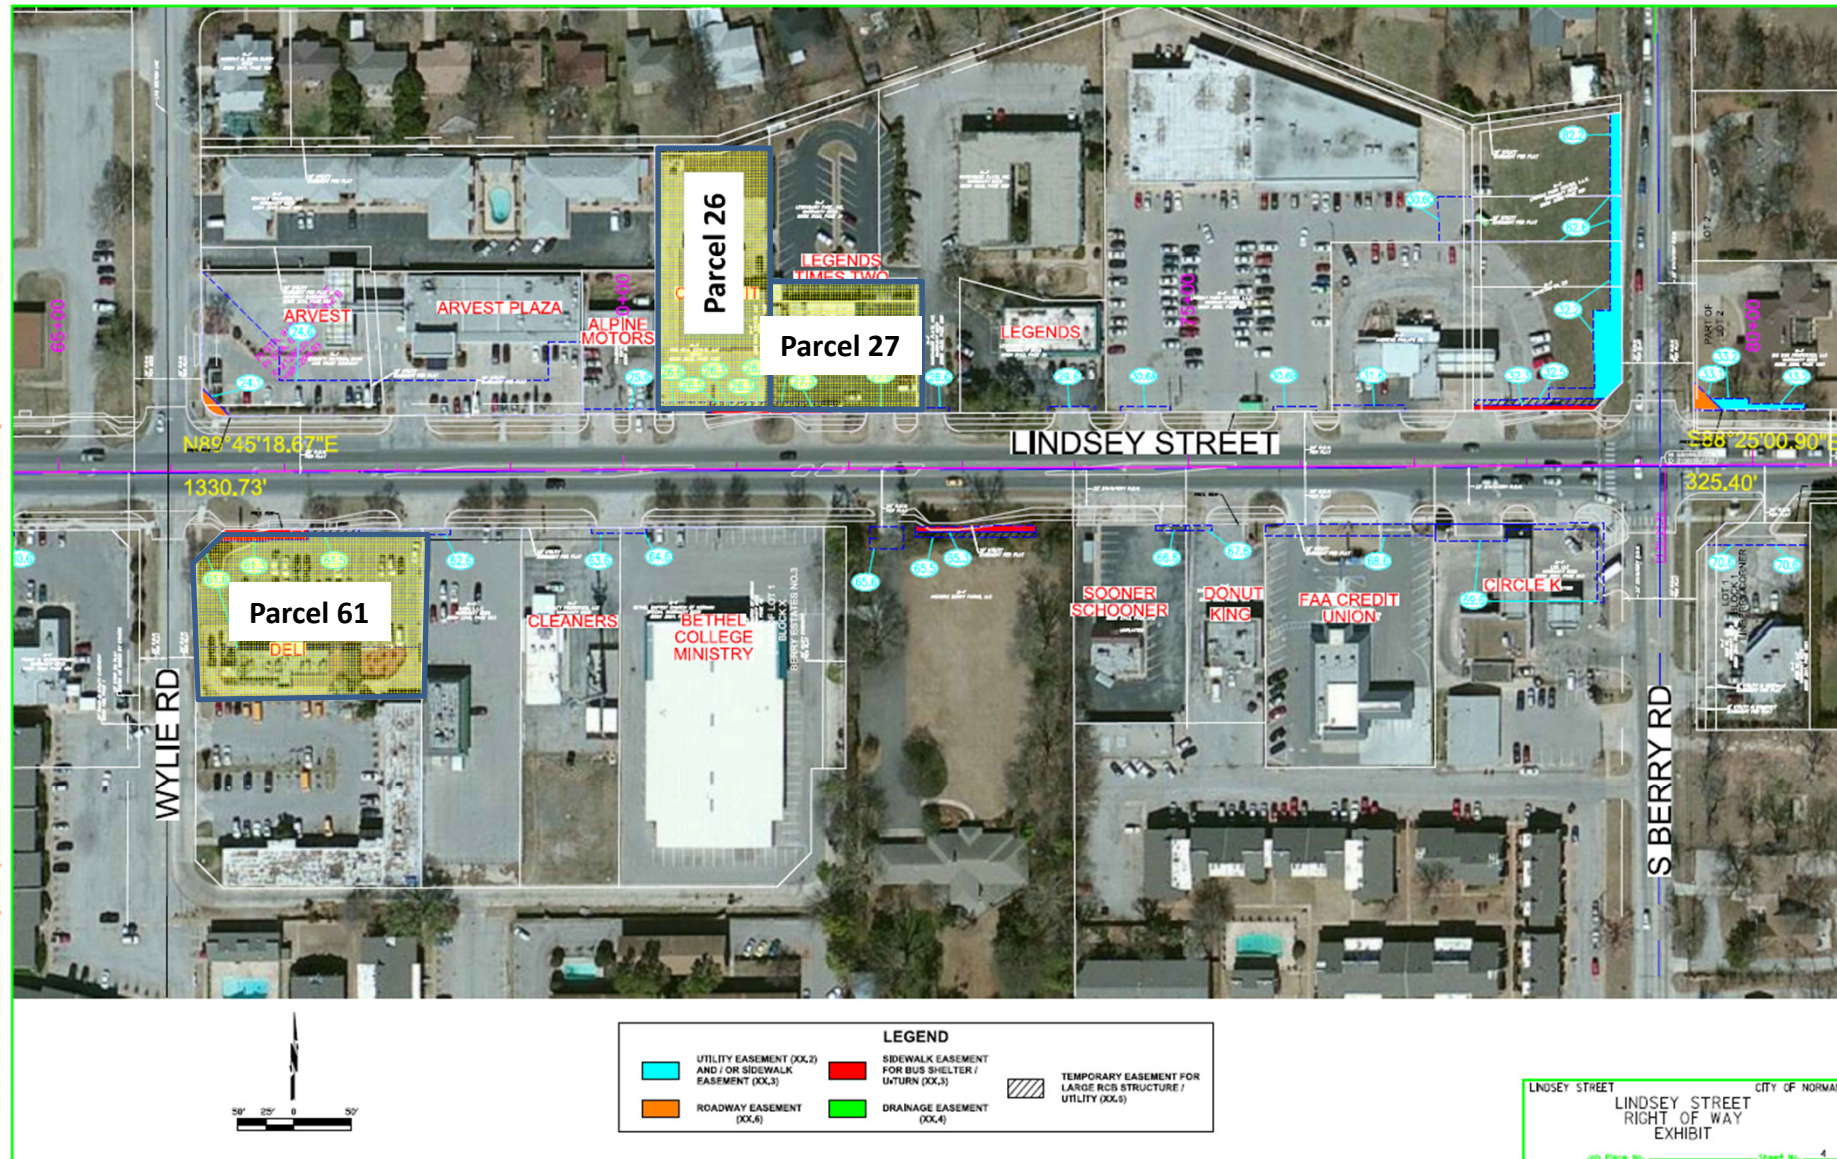

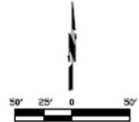

LEGEND					
	UTILITY EASEMENT (XX,2) AND / OR SIDEWALK EASEMENT (XX,3)		SIDEWALK EASEMENT FOR BUS SHELTER / U-TURN (XX,3)		TEMPORARY EASEMENT FOR LARGE RCB STRUCTURE / UTILITY (XX,5)
	ROADWAY EASEMENT (XX,6)		DRAINAGE EASEMENT (XX,4)		

LINDSEY STREET CITY OF NORMAN
LINDSEY STREET
RIGHT OF WAY
EXHIBIT
JOB Plan No. _____ Sheet No. 5