THE TRAILS ADDITION
SECTION 3
BLOCK 1
9

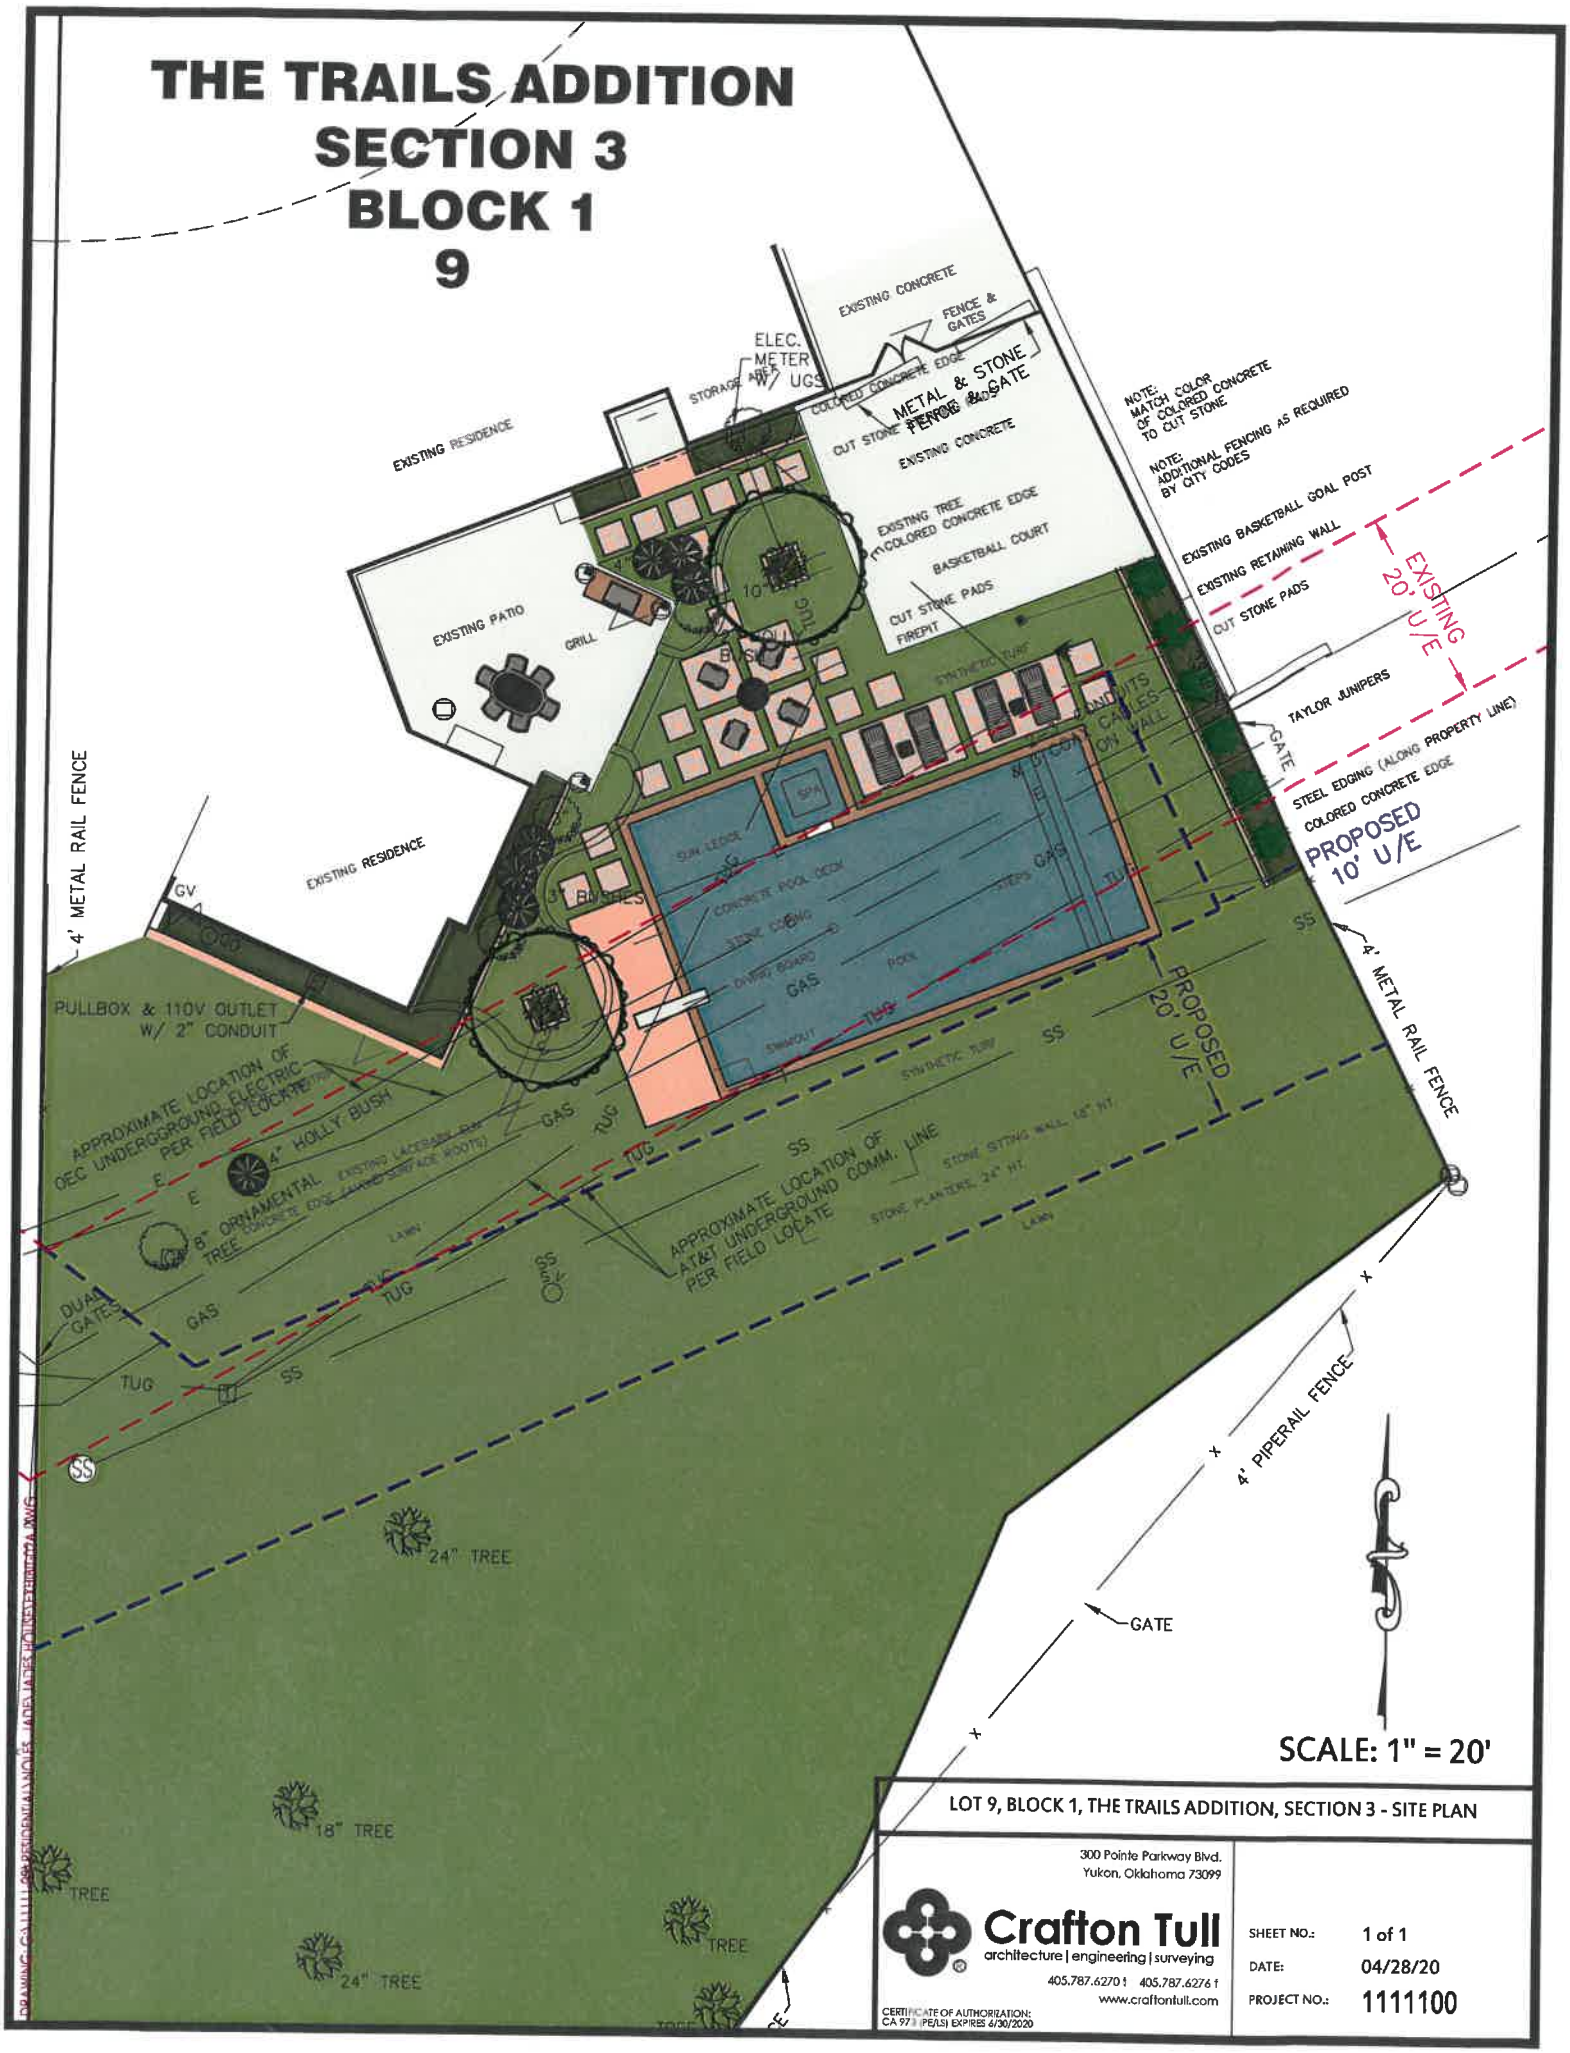

LOT 9, BLOCK 1, THE TRAILS ADDITION, SECTION 3 - SITE PLAN

300 Pointe Parkway Blvd.
Yukon, Oklahoma 73099

Crafton Tull
architecture | engineering | surveying
405.787.6270 t 405.787.6276 f
www.craftontull.com

CERTIFICATE OF AUTHORIZATION: CA 973 (PE/LS) EXPIRES 6/30/2020

SHEET NO.:	1 of 1
DATE:	04/28/20
PROJECT NO.:	1111100