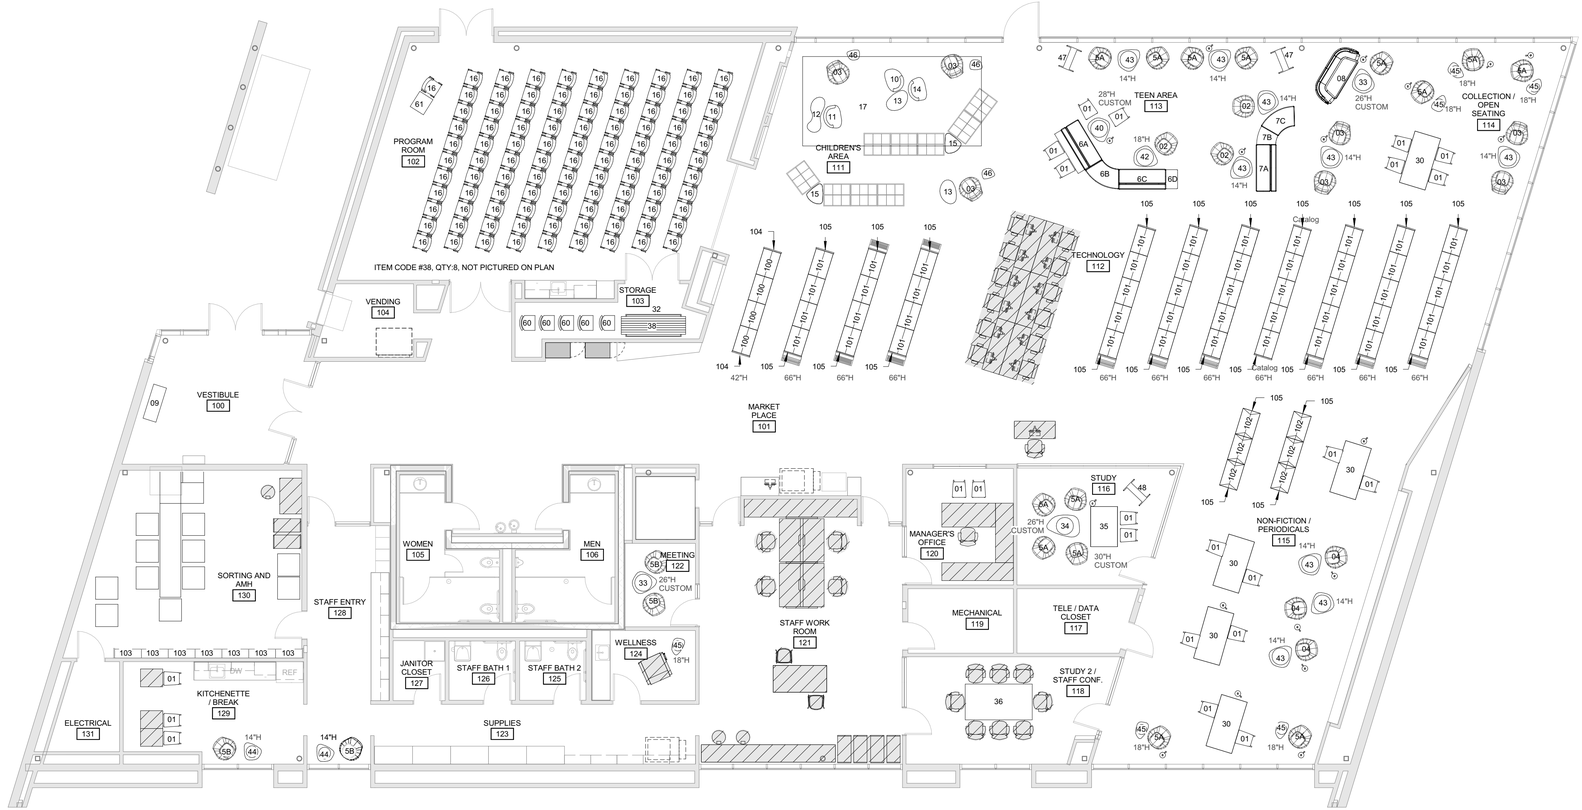

NOTE: ITEMS THAT DO NOT HAVE A CODE ARE NOT INCLUDED IN TEH INTERIOR FURNISHINGS SPECIFICATION PACKAGE FOR PUBLIC BID

1 FURNITURE PLAN - LEVEL 1

A151 1/8" = 1'-0"

0' 4' 8' 16' 32'

Drawing 2016 Copyright Meyer, Scherer & Rockcastle, Ltd. 1/3/2018 3:07:25 PM C:\Revit\BIM\MSR_A16_Central_Kasson.rvt

MSR
710 South 2nd Street, 8th Floor
Minneapolis, Minnesota 55401–2282

Architecture
Interiors and
Urban Design

612 375 0336 tel
612 342 2216 fax
www.msrdesign.com

ASSOCIATE ARCHITECT
The McKinney Partnership
3600 W. Main Street
Suite 200
Norman, OK 73072
tel 405.360.1400

CIVIL ENGINEER
Cedar Creek
P.O. Box 14534
Oklahoma City, OK 73113
tel 405.406.4622

LANDSCAPE ARCHITECT
TEN X TEN
211 1st Street N #350
Minneapolis, MN 55401
tel 612.440.8369

STRUCTURAL ENGINEER
360 Engineering Group
2620 East 15th Street
Suite C
Tulsa, OK 74104
tel 918.518.1124

MECHANICAL, ELECTRICAL, PLUMBING, LS
MODUS
130 East 3rd Street
Des Moines, IA 50309
tel 515.251.7280

LIGHTING DESIGN
David Nelson & Associates
P.O. Box 270254
Littleton, CO 80127
tel 303.730.2456

NORMAN PUBLIC LIBRARY EAST

3100 EAST ALAMEDA ST
NORMAN, OK 73071

I hereby certify that this plan, specification or report was prepared by me or under my direct supervision and that I am a duly Licensed Architect under the Laws of the State of Oklahoma.
ARCHITECT SEAL

Signature:

Print Names: Matthew Kruntorad

Date: 01.11.17 License No: A5424

ISSUE		
MARK	DATE	DESCRIPTION
	07.10.2017	RFI 035
	07.10.2017	RFI 036

PROJECT NO.
2016006

PROJECT PHASE
CONSTRUCTION DOCUMENTS

DRAWN BY: CW
CHECKED BY: IF

Drawing 2017 Copyright Meyer, Scherer & Rockcastle, Ltd.

FURNITURE PLAN (FOR REFERENCE ONLY)

A151