PRELIMINARY SITE PLAN

# ST. THOMAS MORE CHURCH ADDITION SECTION 2

A PART OF THE N.W. 1/4, SECTION 5, T8N, R2W, I.M.

# NORMAN, CLEVELAND COUNTY, OKLAHOMA

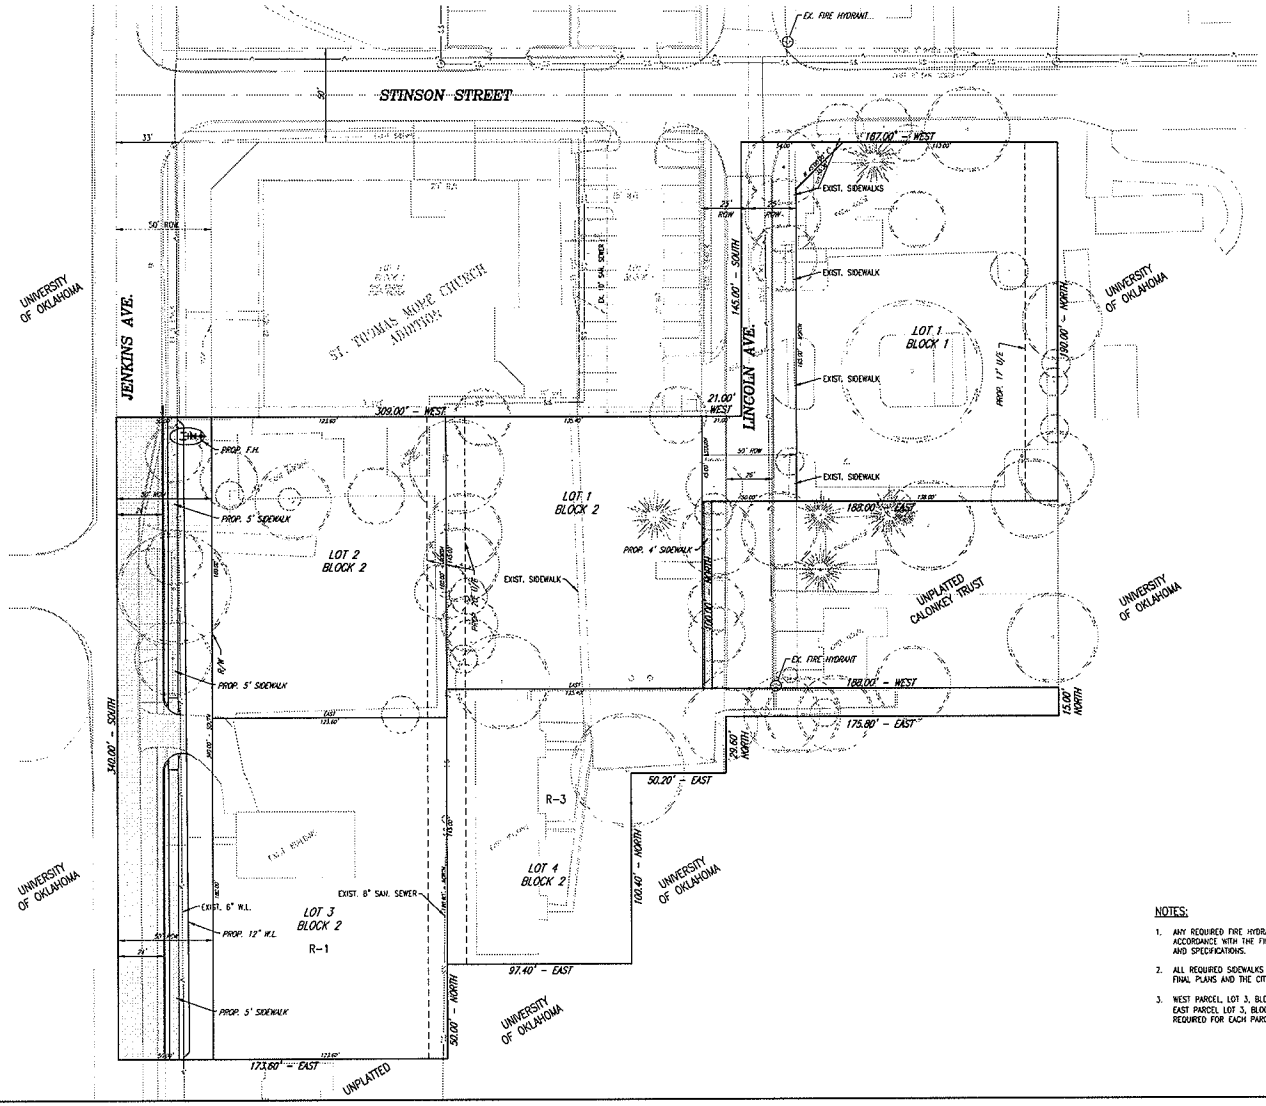


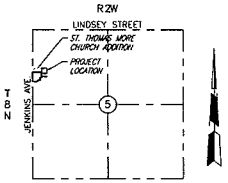


VICINITY MAP
SCALE: 1" = 2000'

SCALE: 1" = 30'

NOTES:

1. ANY REQUIRED FIRE HYDRANTS WILL BE LOCATED AND INSTALLED IN ACCORDANCE WITH THE FINAL PLANS AND THE CITY OF NORMAN STANDARDS AND SPECIFICATIONS.
2. ALL REQUIRED SIDEWALKS WILL BE CONSTRUCTED IN ACCORDANCE WITH THE FINAL PLANS AND THE CITY OF NORMAN STANDARDS AND SPECIFICATIONS.
3. WEST PARCEL, LOT 3, BLOCK 2 (SINGLE FAMILY HOUSE) IS ZONED R-1, AND EAST PARCEL LOT 3, BLOCK 2 (SIXPLEX) IS ZONED R-3. REZONING IS REQUIRED FOR EACH PARCEL FOR SPECIAL USE PERMIT FOR CHURCH.

© SMC CONSULTING ENGINEERS, P.C. ALL RIGHTS RESERVED. THESE DOCUMENTS MAY NOT BE USED FOR ANY PURPOSES WITHOUT PRIOR WRITTEN PERMISSION FROM SMC CONSULTING ENGINEERS, P.C.

ENGINEER
SMC CONSULTING ENGINEERS, P.C.
815 W. MAIN ST.
OKLAHOMA CITY, OKLAHOMA 73107
PHONE: (405) 232-7715

OWNER / DEVELOPER
ST. THOMAS MORE CHURCH
100 STINSON
NORMAN, OKLAHOMA 73072
PHONE: (405) 321-0990

ST. THOMAS MORE CHURCH ADDITION SECTION 2

JENKINS AVE. & STINSON STREET
NORMAN, OKLAHOMA

SMC
SMC Consulting Engineers, P.C.
815 West Main - Oklahoma City, OK 73106
Ph 405-232-7715 - Fax 405-232-7991
OKLAHOMA CERTIFICATE OF AUTHORIZATION NO 1411 EXP 6/30/15

| No. | Revision | By | Date |
|---|---|---|---|
| | | | |

PROJECT NO: 5669.00
DATE: 04/30/14
SCALE: 1" = 30'
DRAWN BY: D.C.
ENGINEER: TOM L. McCALES
P.E. NUMBER: 13416

PRELIMINARY SITE PLAN

SHEET NO.
2