






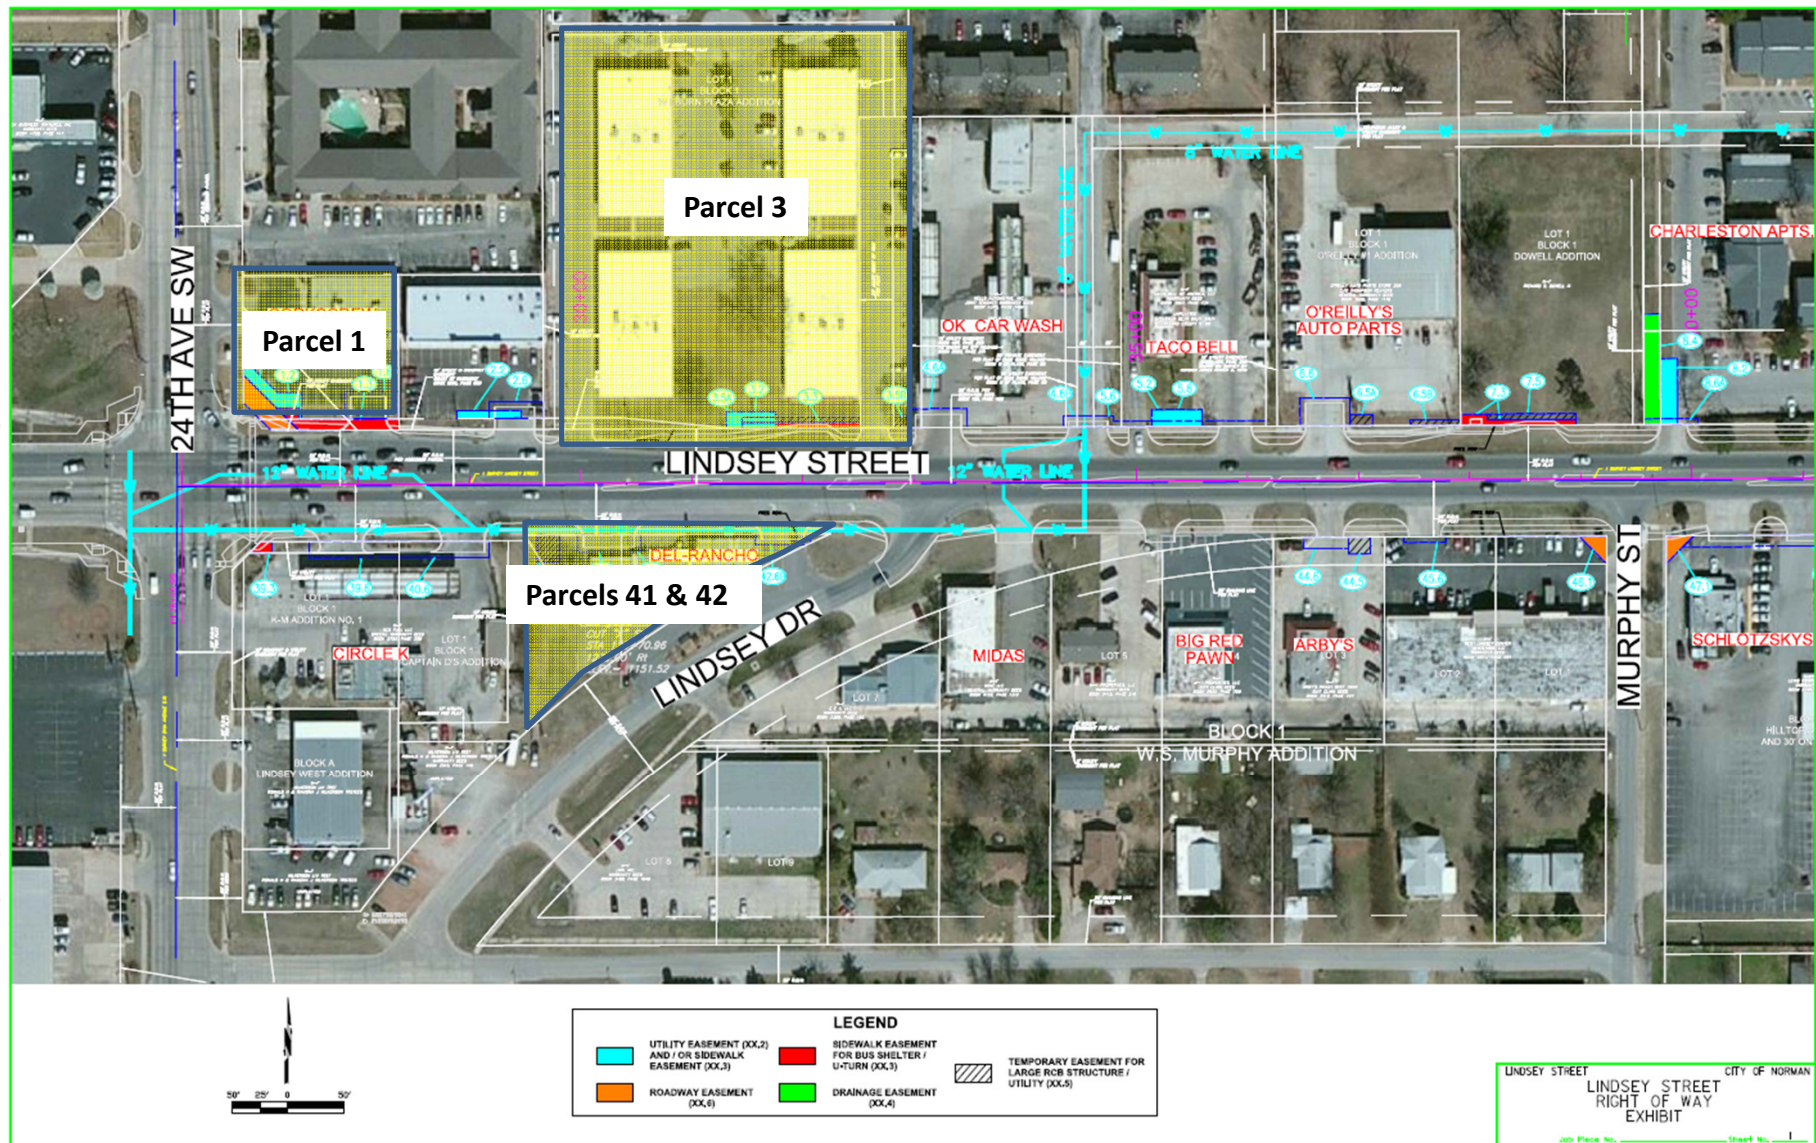

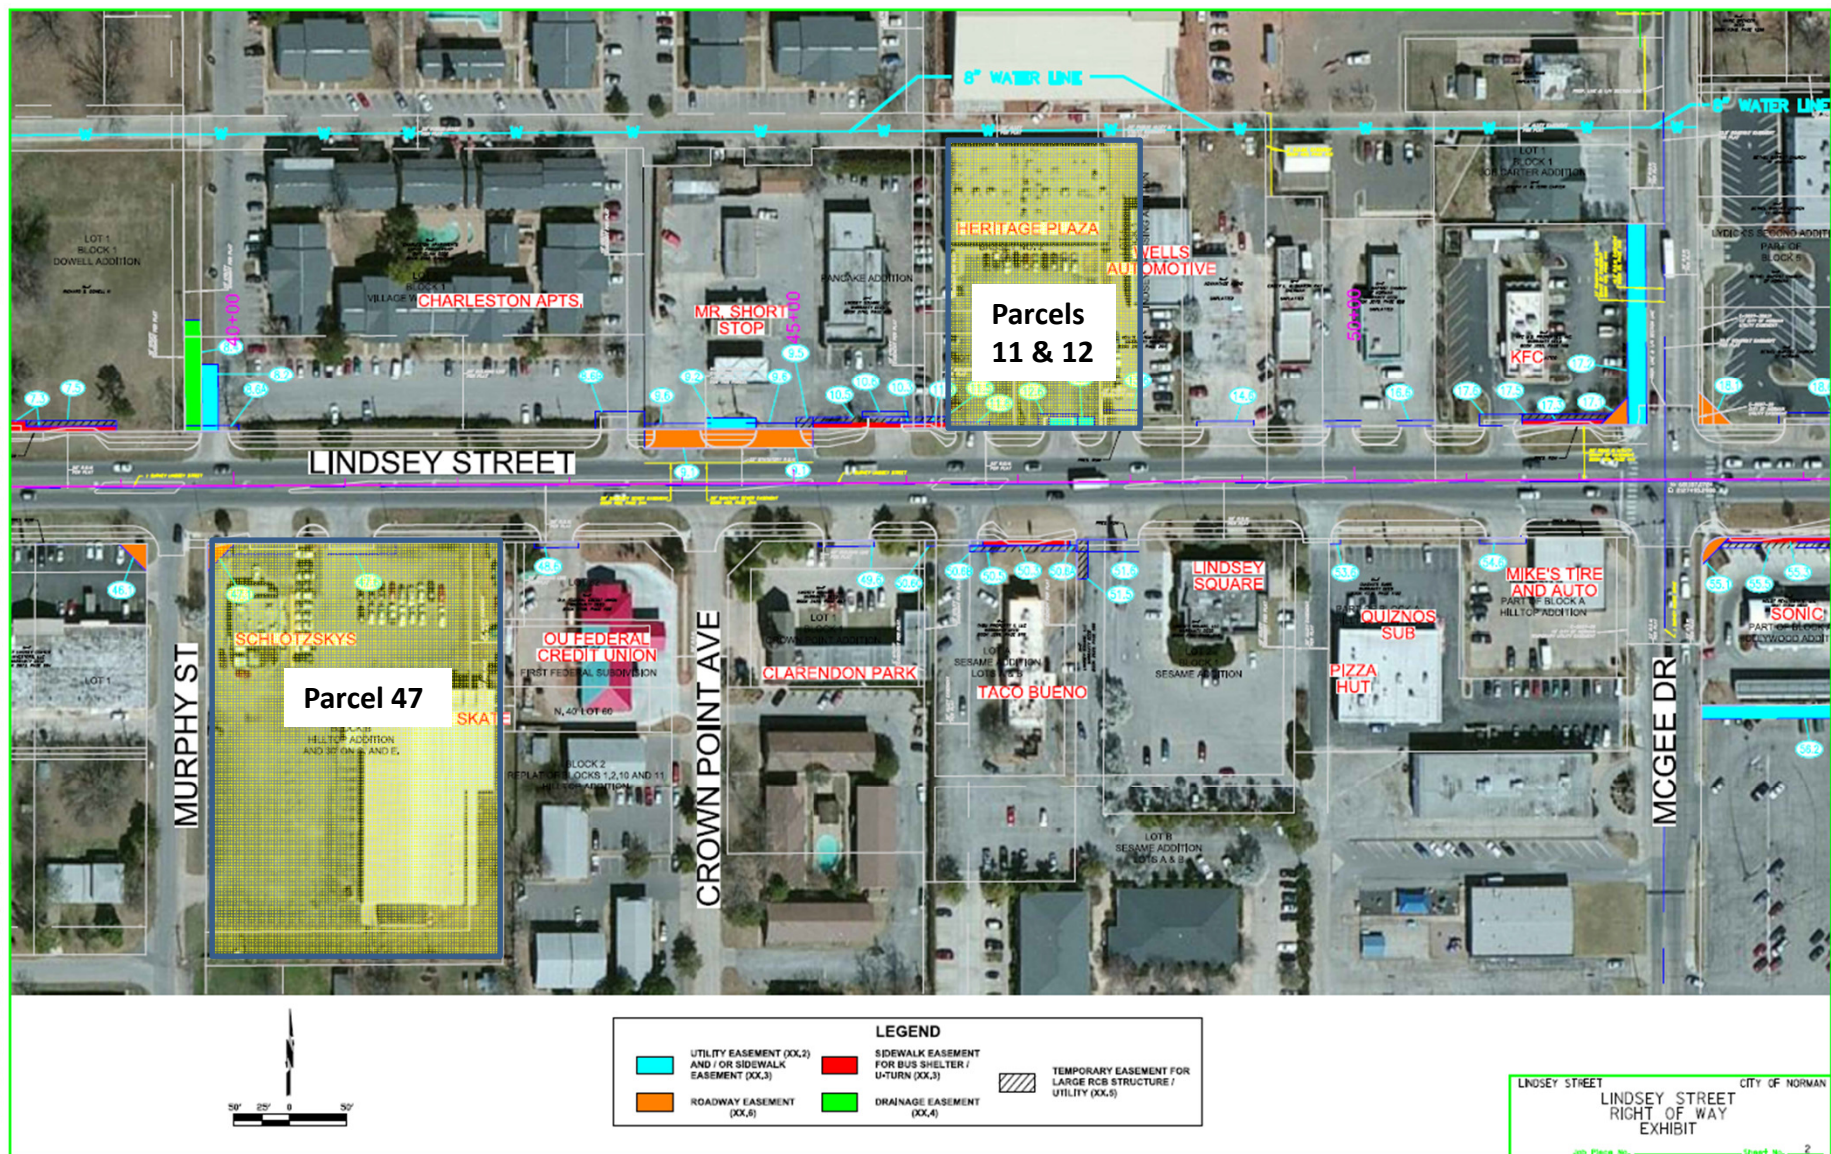

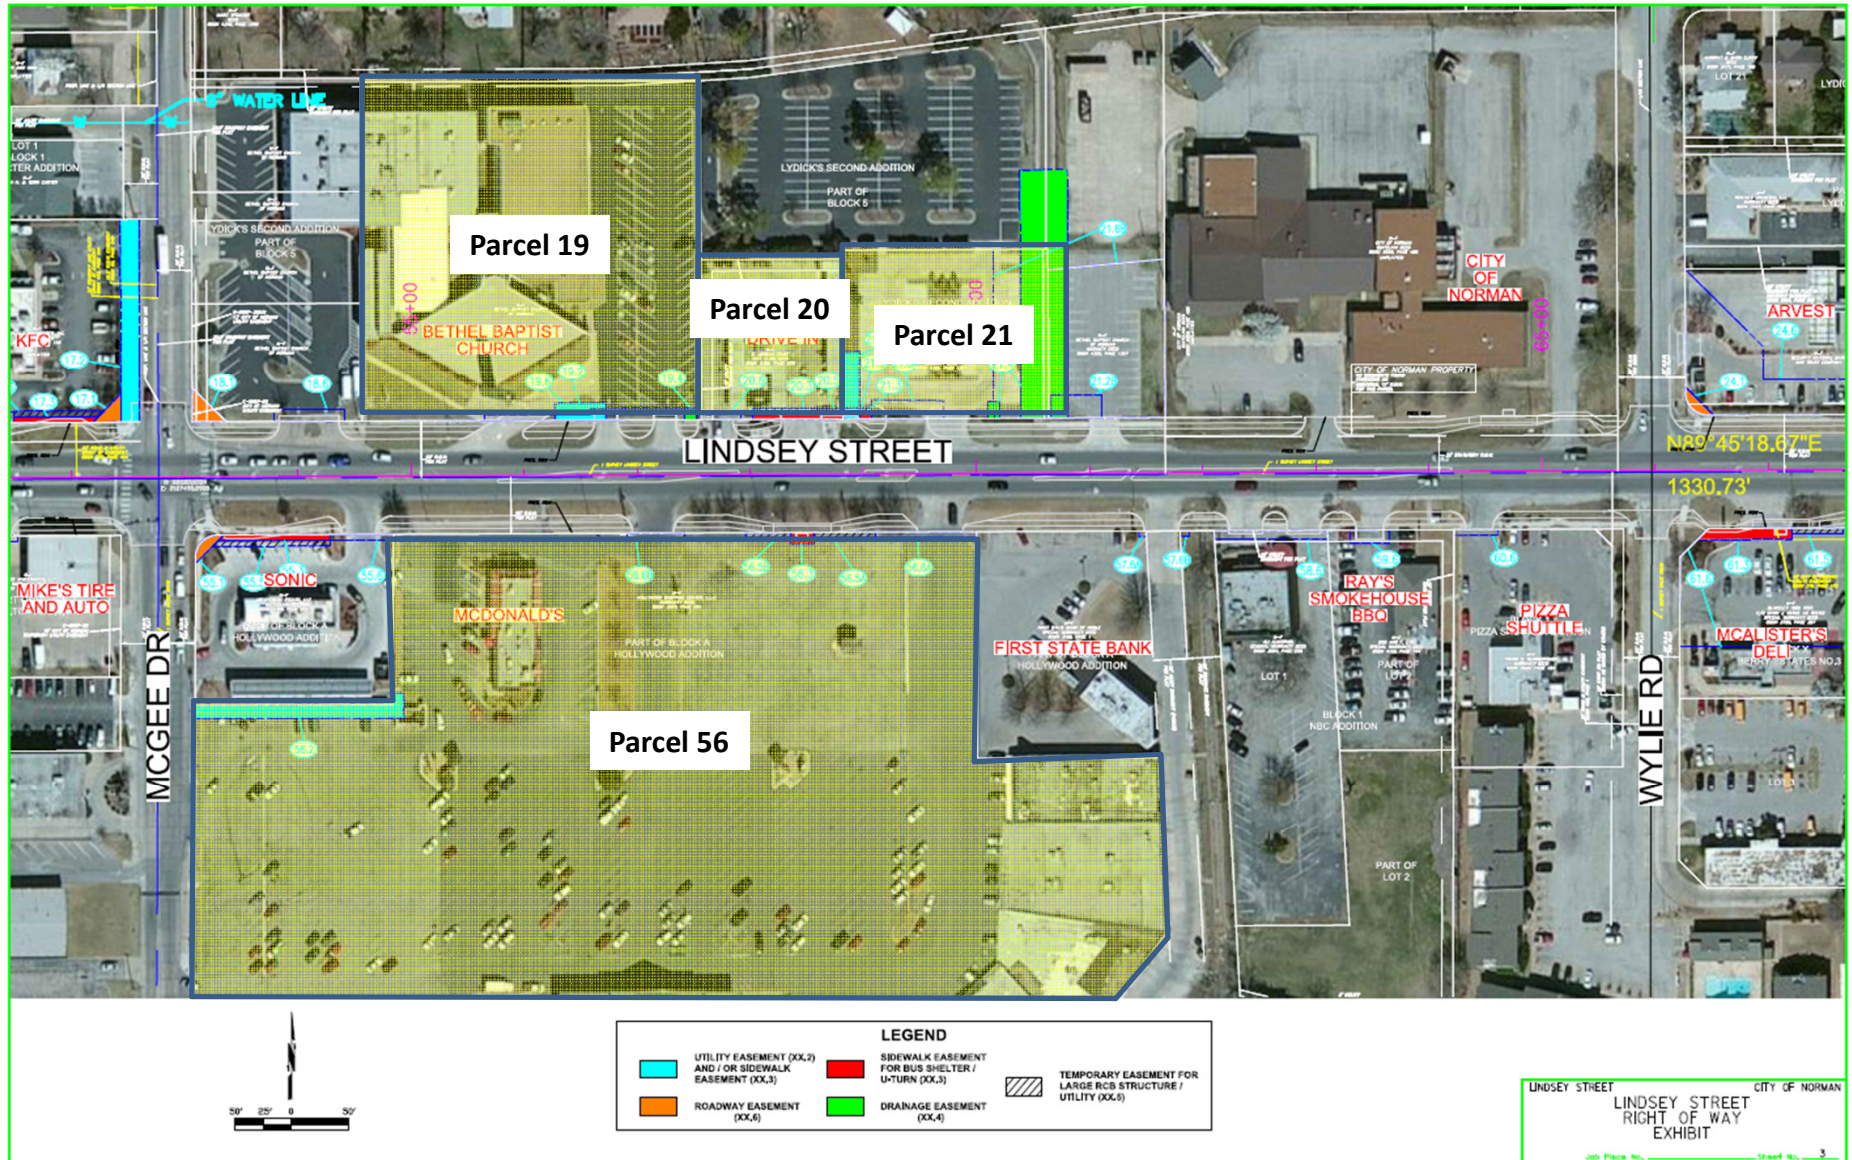

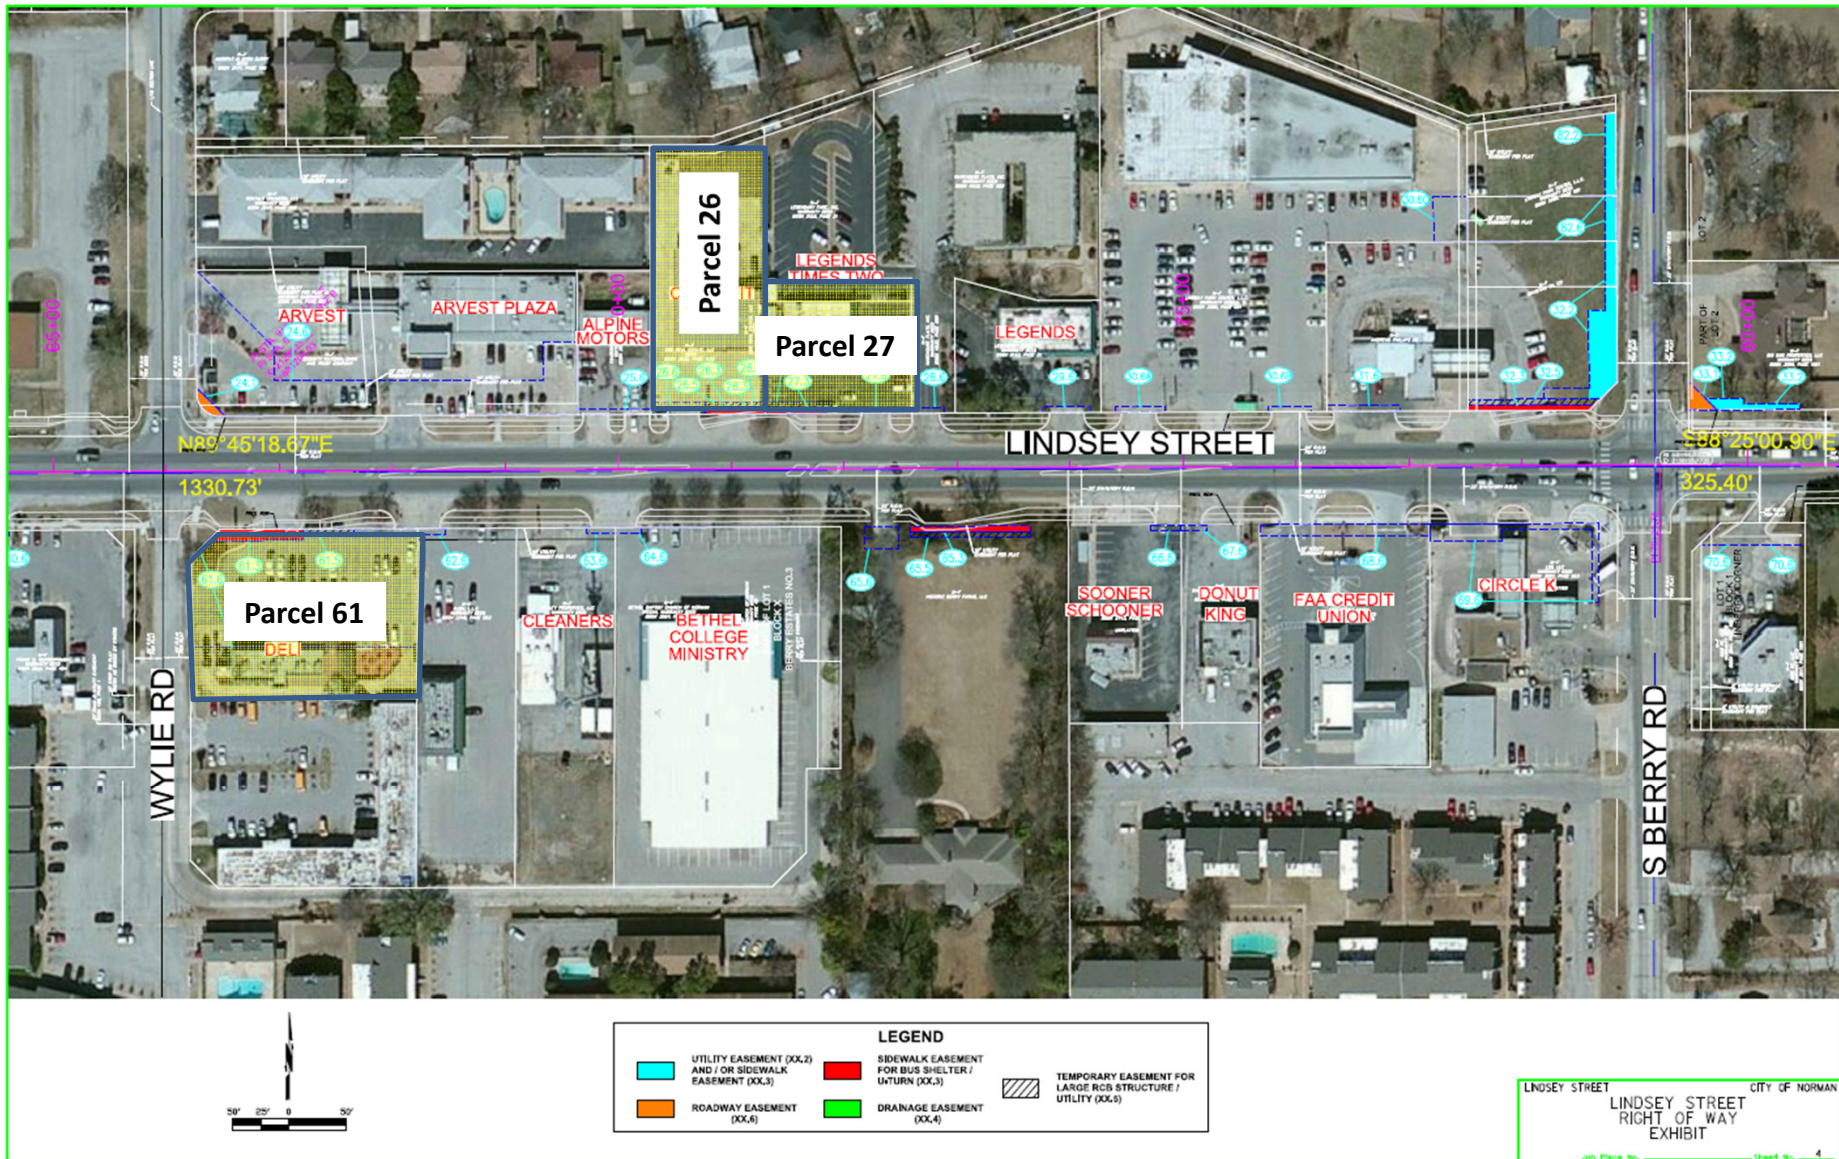

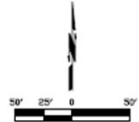

| LEGEND                                                                              |                                                                 |                                                                                     |                                                         |   |
|-------------------------------------------------------------------------------------|-----------------------------------------------------------------|-------------------------------------------------------------------------------------|---------------------------------------------------------|---|
|  | UTILITY EASEMENT (XX,2)<br>AND / OR SIDEWALK<br>EASEMENT (XX,3) |  | SIDEWALK EASEMENT<br>FOR BUS SHELTER /<br>U-TURN (XX,3) |  TEMPORARY EASEMENT FOR<br>LARGE RCB STRUCTURE /<br>UTILITY (XX,5) |
|  | ROADWAY EASEMENT<br>(XX,6)                                      |  | DRAINAGE EASEMENT<br>(XX,4)                             |   |

LINDSEY STREET CITY OF NORMAN  
RIGHT OF WAY  
EXHIBIT  
JOB Plan No. \_\_\_\_\_ Sheet No. 5