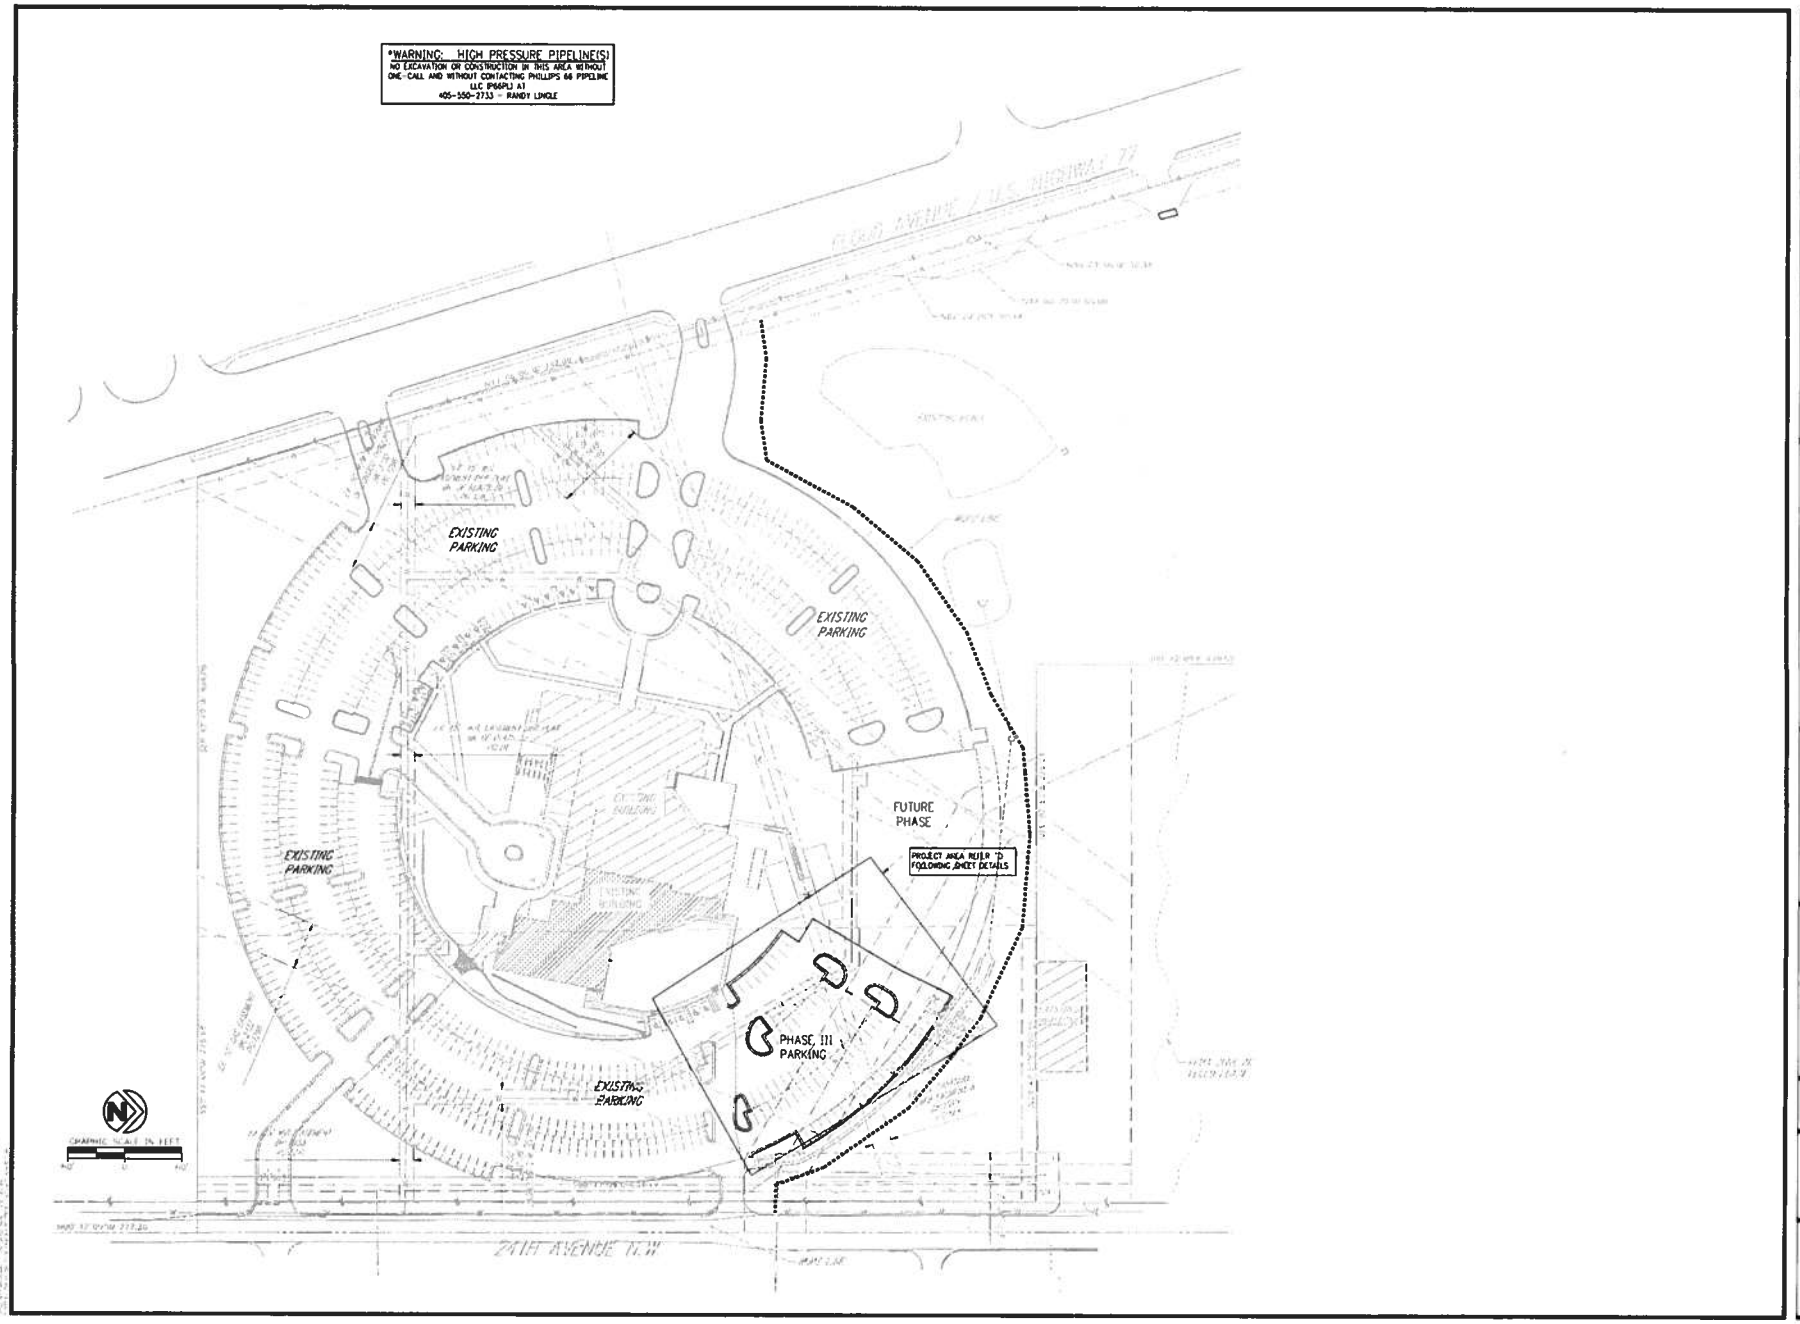

Crafton Tull
Crafton Tull
OKIE811

VICTORY FAMILY CHURCH
PHASE III PARKING
4343 N. FLOOD AVENUE
NORMAN, OK

ISSUED FOR PERMIT

SITE PLAN OVERALL

01/10/20

C-101