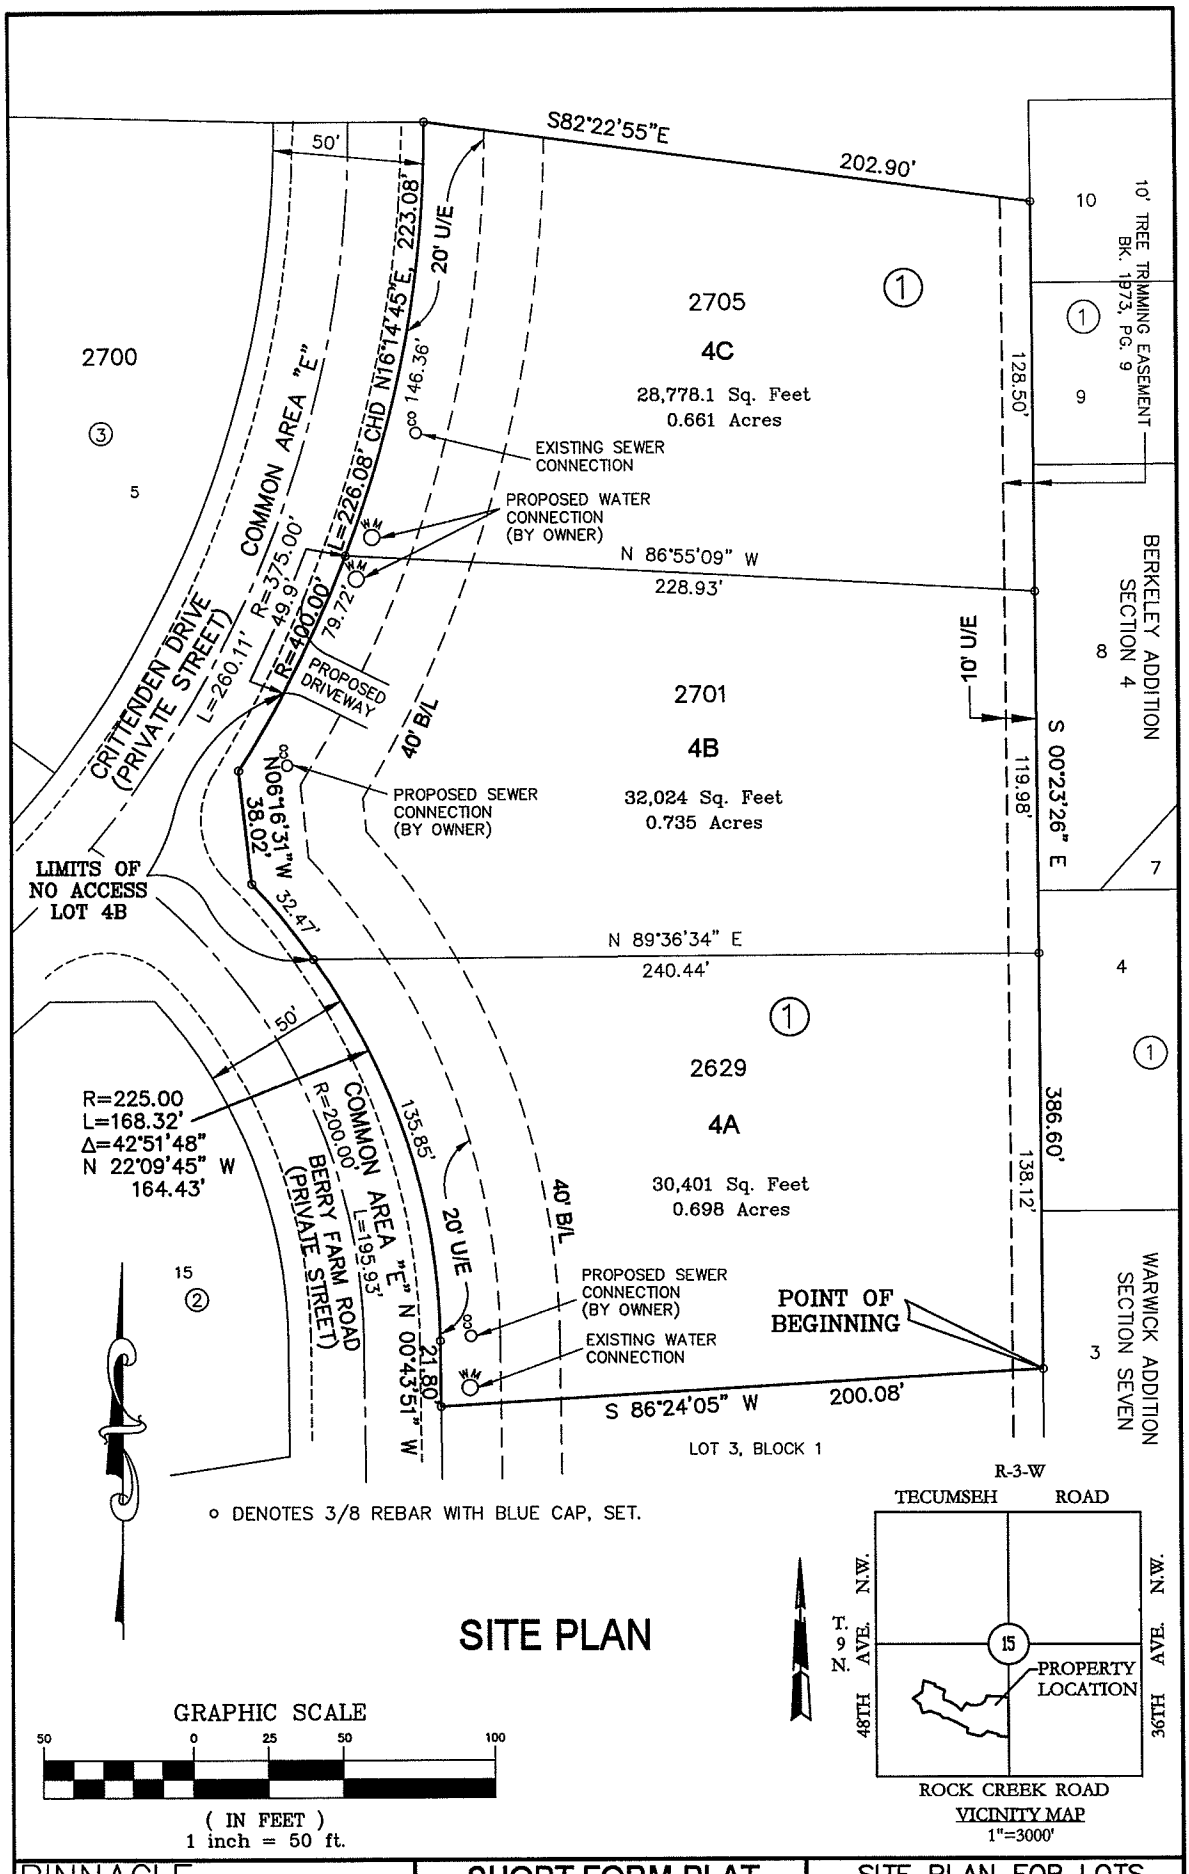

PINNACLE CONSULTING MANAGEMENT GROUP, INC 4516 NW 36th STREET, SUITE 100 OKLAHOMA CITY, OK 73122 PH (405) 879-0600 Fax (405) 604-4627 CA 6117 Expires 6-30-15	SHORT FORM PLAT LOTS 4A,4B,4C, BLOCK 1 ASHTON GROVE ADDITION SECTION 2 NORMAN, OK	SITE PLAN FOR LOTS 4A, 4B, 4C, BLOCK 1 Drawn By: ABC — Scale: 1" = 50' Checked By: JTW — Date: REV 3/24/14 Project No.: 700-190 — Sheet 3 of 3