© SMC CONSULTING ENGINEERS, P.C. ALL RIGHTS RESERVED THESE DOCUMENTS MAY NOT BE USED FOR ANY PURPOSES WITHOUT PRIOR WRITTEN PERMISSION FROM SMC CONSULTING ENGINEERS, P.C.

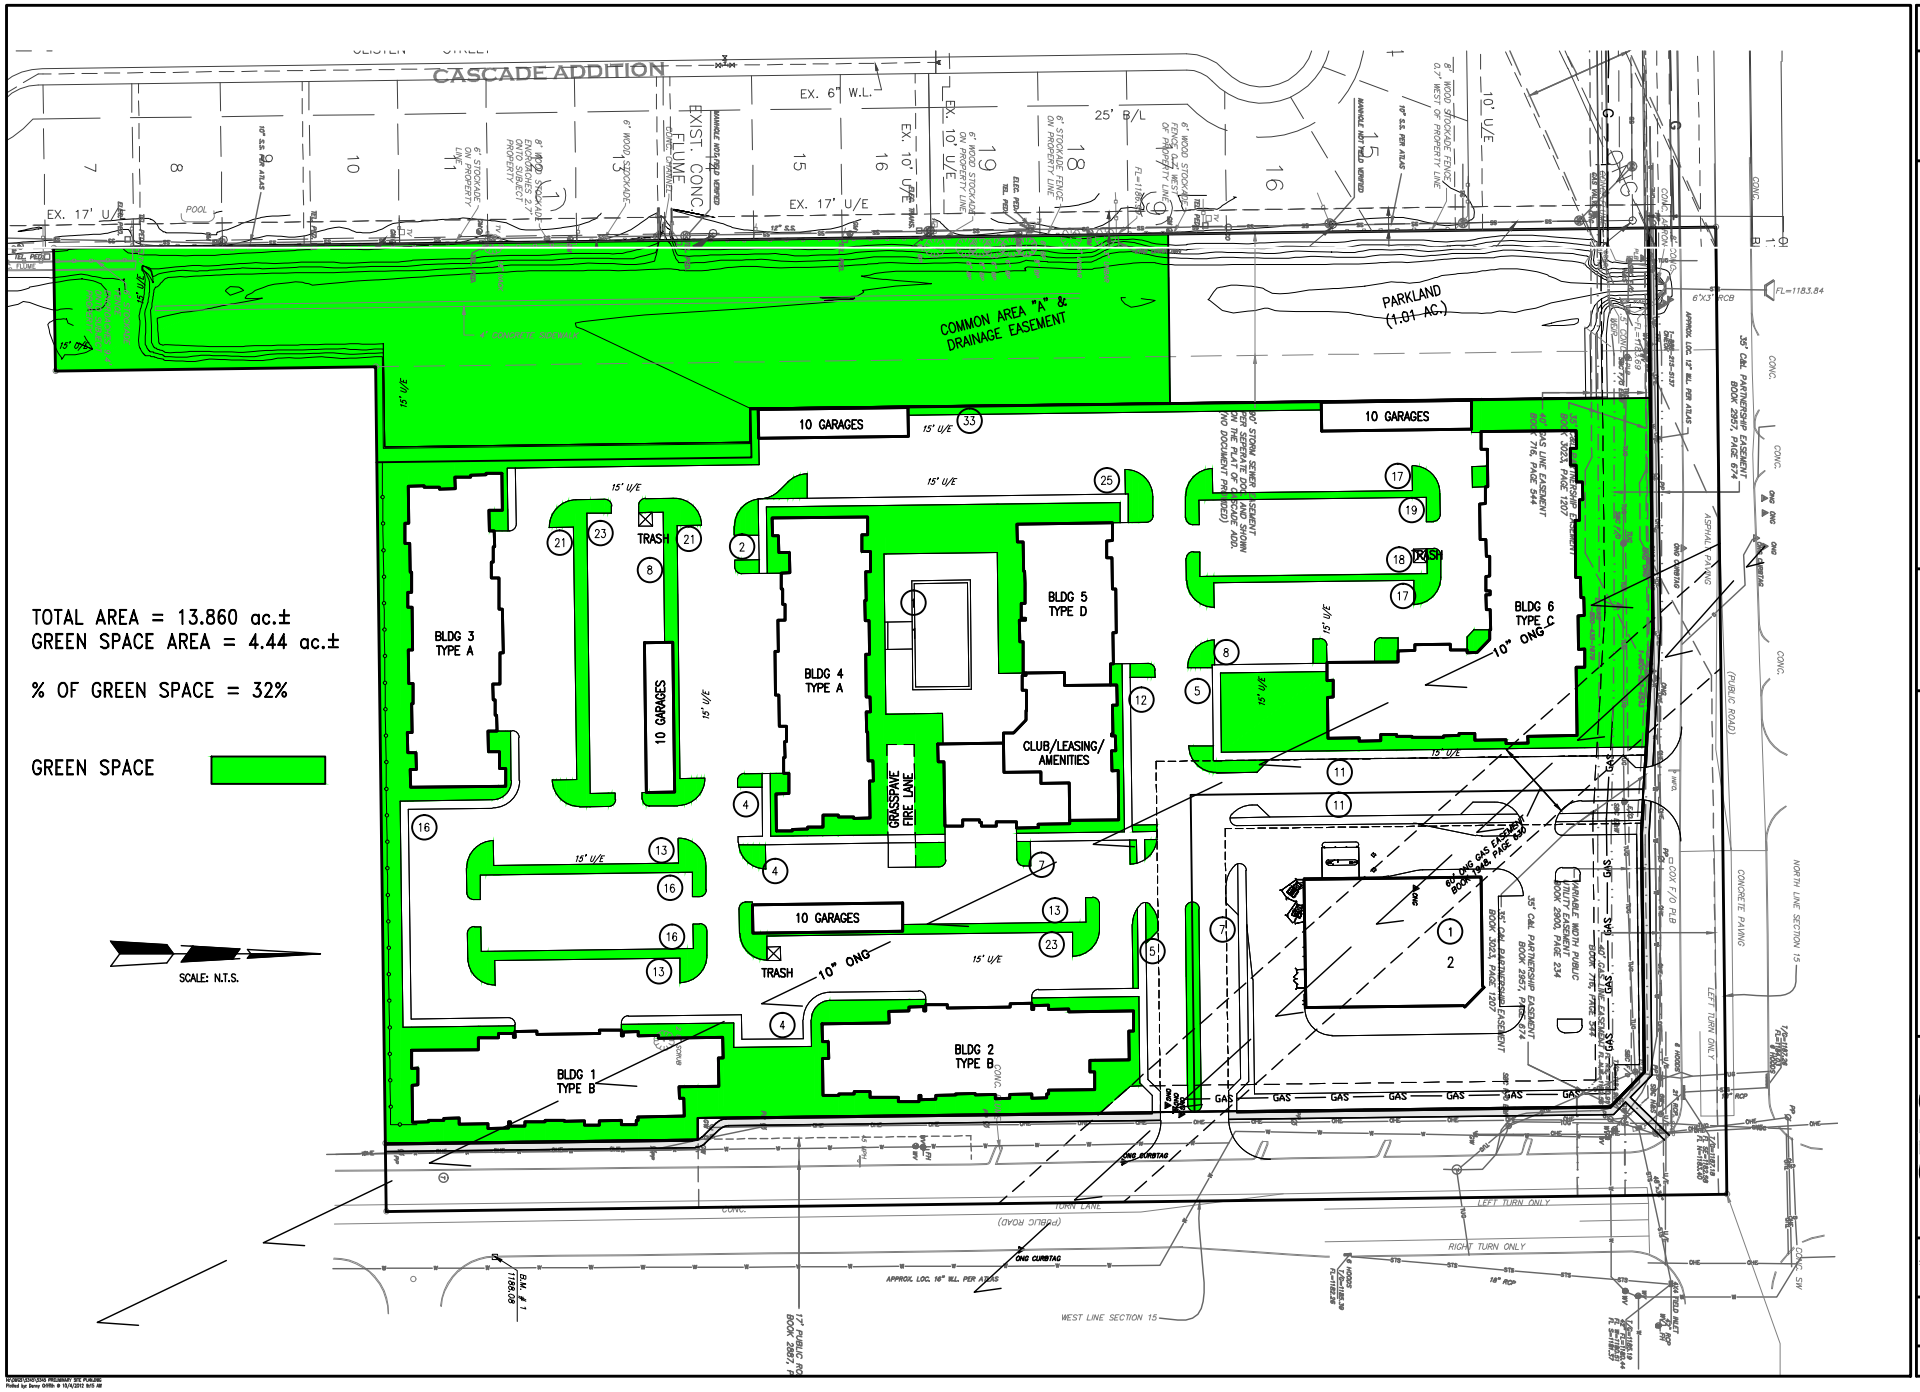

SANTA ROSA ADDITION
A PLANNED UNIT DEVELOPMENT

36th AVE. N.W. & TECUMSEH ROAD
NORMAN, OKLAHOMA

SMC Consulting Engineers, P.C.
815 Nwd Hwy., Edmond, OK 73034
PH: 405-330-7715 Fax: 405-330-7669
www.smcokc.com
OKLAHOMA CERTIFICATE OF AUTHORIZATION NO. CA-1484 EXP. 06/30/2013

No.	Revision	By	Date
1	Revised per City plan review comments	LLG	09/27/12
2	Revised per City plan review comments	LLG	10/04/12

PROJECT NO.: 5345.00
DATE: 08/10/12
SCALE: 1" = 60'
DRAWN BY: RLS
ENGINEER: Tom L. McCaleb
P.E. NUMBER: 13416

GREEN SPACE EXHIBIT

SHEET NO.
1

H:\ENGINEERING\PRELIMINARY SITE PLAN.DWG
Plotted by: Darrel Griffin @ 10/4/2012 9:15 AM