SITE PLAN

SOUTH LAKE ADDITION SECTION 12

A PART OF THE S. 1/2, SECTION 9, T8N, R2W, I.M.
NORMAN, CLEVELAND COUNTY, OKLAHOMA

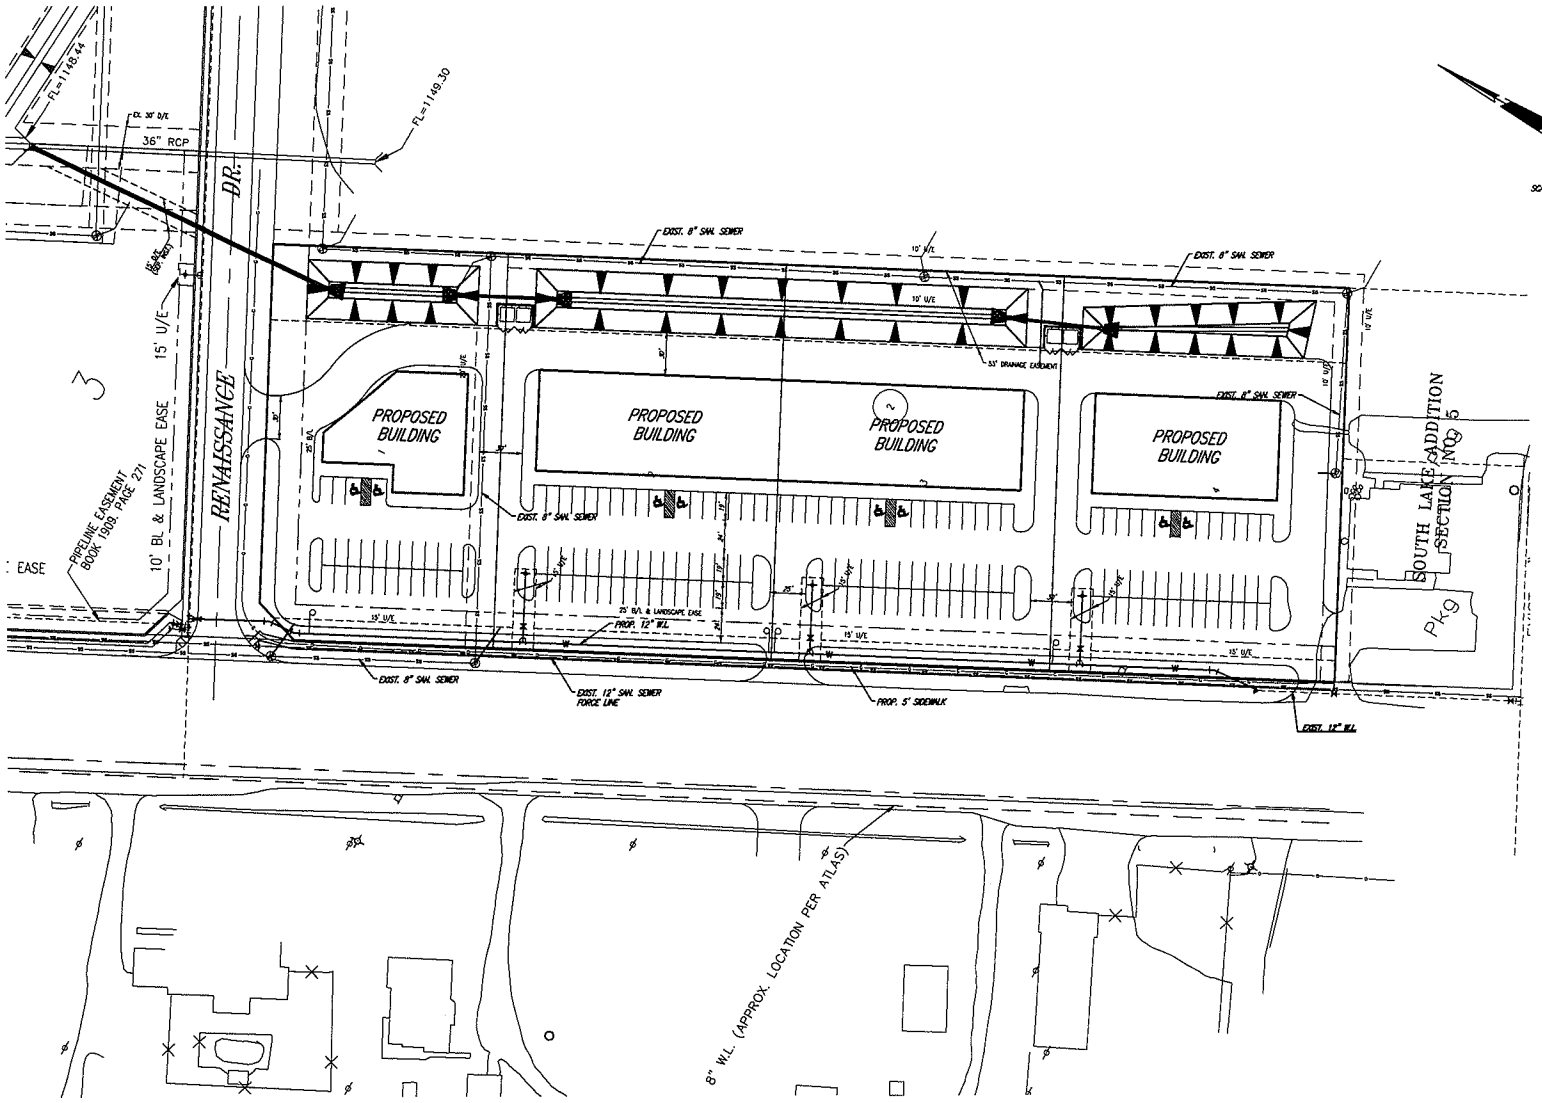

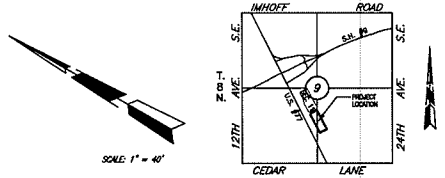

VICINITY MAP
SCALE: 1" = 2000'

SCALE: 1" = 40'

SITE PLAN	
SOUTH LAKE ADDITION SECTION 12	
12th AVE. S.E. & RENAISSANCE DRIVE NORMAN, OKLAHOMA	
SMC Consulting Engineers, P.C. 815 West Main – Oklahoma City, OK 73106 Ph: 405-232-7715 Fax: 405-232-7699 CERTIFICATE OF AUTHORIZATION NO. CA 484 EXP. 06/30/2011	SMC
No. Revision By Date	
DATE: 04/12/11	SCALE: 1" = 40'
DRAWN BY: DJL	SHEET NO. 1
PROJECT NO.: 5288.00	
ENGINEER: TOM L. McCALEB, P.E. #13416	