Proposed Typical Channel Improvements

SERVICE ROAD
1:3
2.00%
PROPOSED CHANNEL
TURF REINFORCEMENT MAT
1:1.5
EXISTING GROUND
3'X3' GABION
EXISTING BOTTOM OF CHANNEL TO REMAIN
PROPOSED CHANNEL
1:3
TURF REINFORCEMENT MAT
EXISTING GROUND

Channel Typical Section
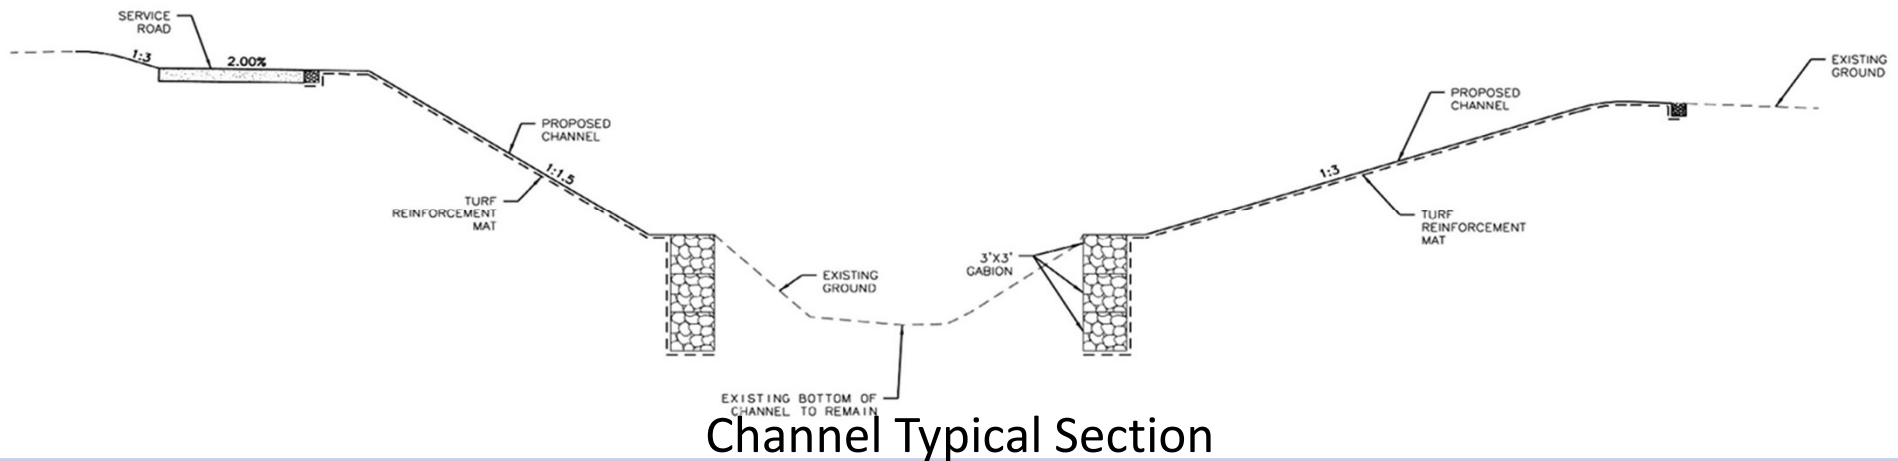
Example of an Improved Channel using Gabions