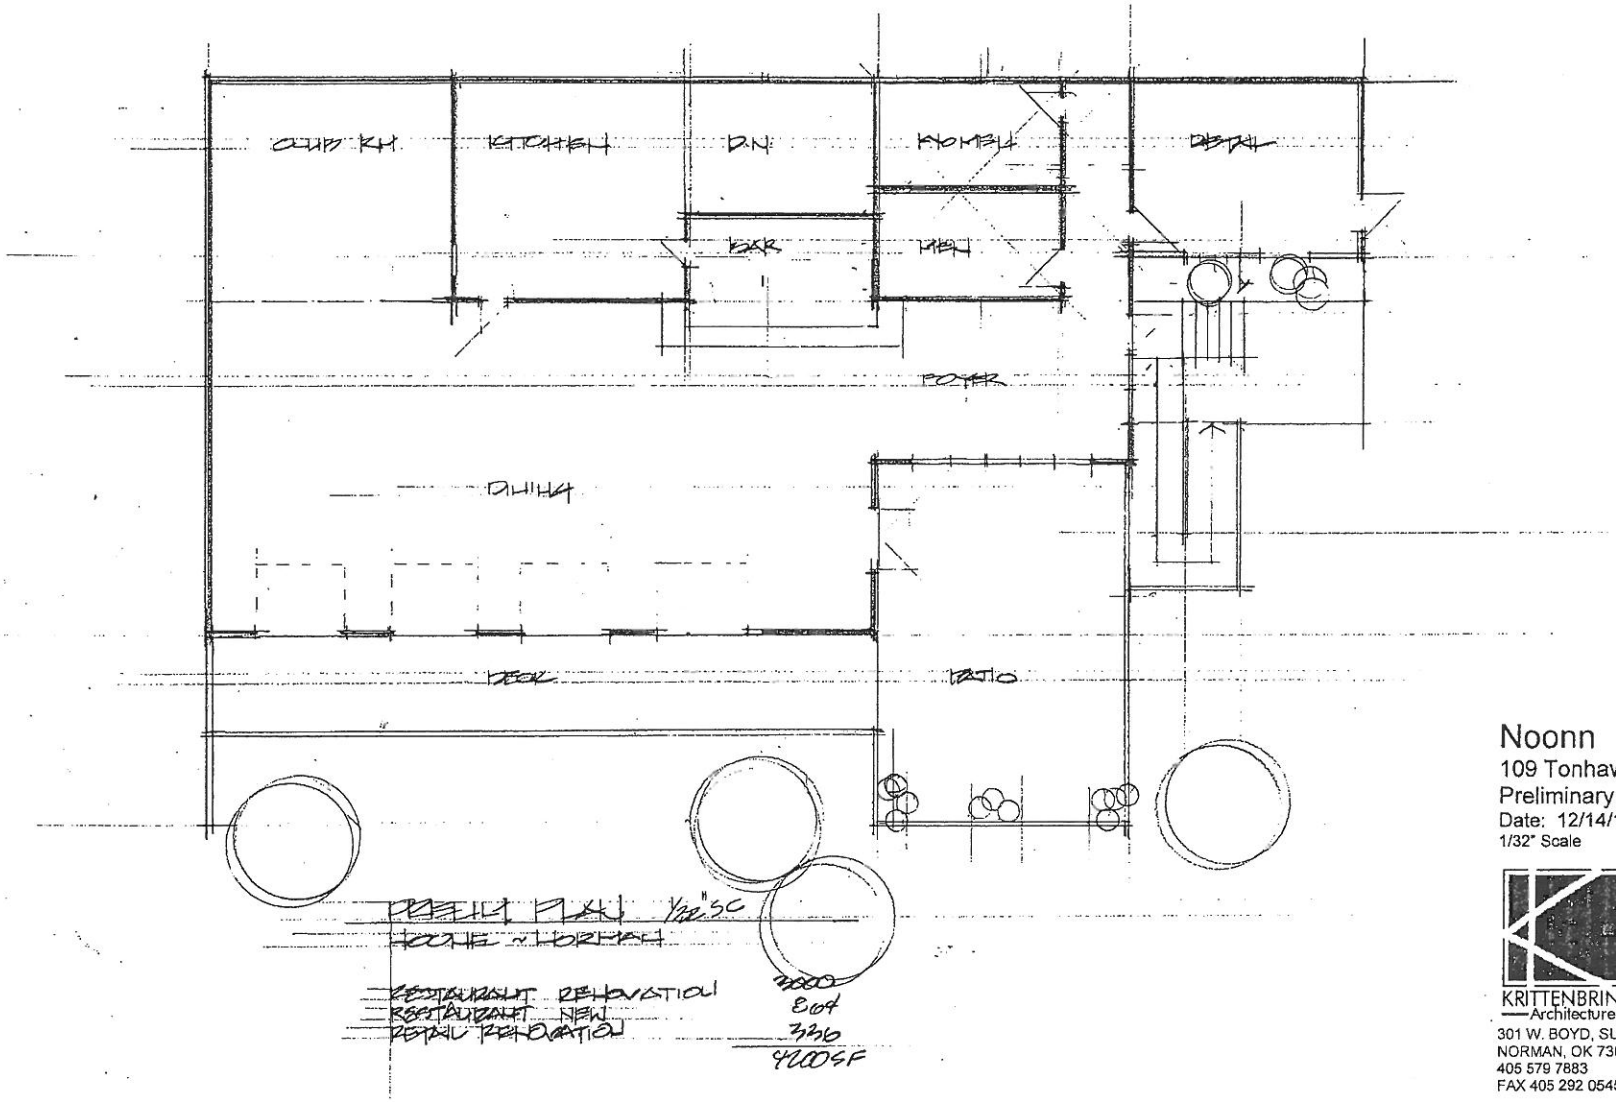

Noonn
109 Tonhawa, Norman, OK
Preliminary Plans
Date: 12/14/12
1/32" Scale

KRITTENBRINK
Architecture uc
301 W. BOYD, SUITE 200
NORMAN, OK 73069
405 579 7883
FAX 405 292 0545