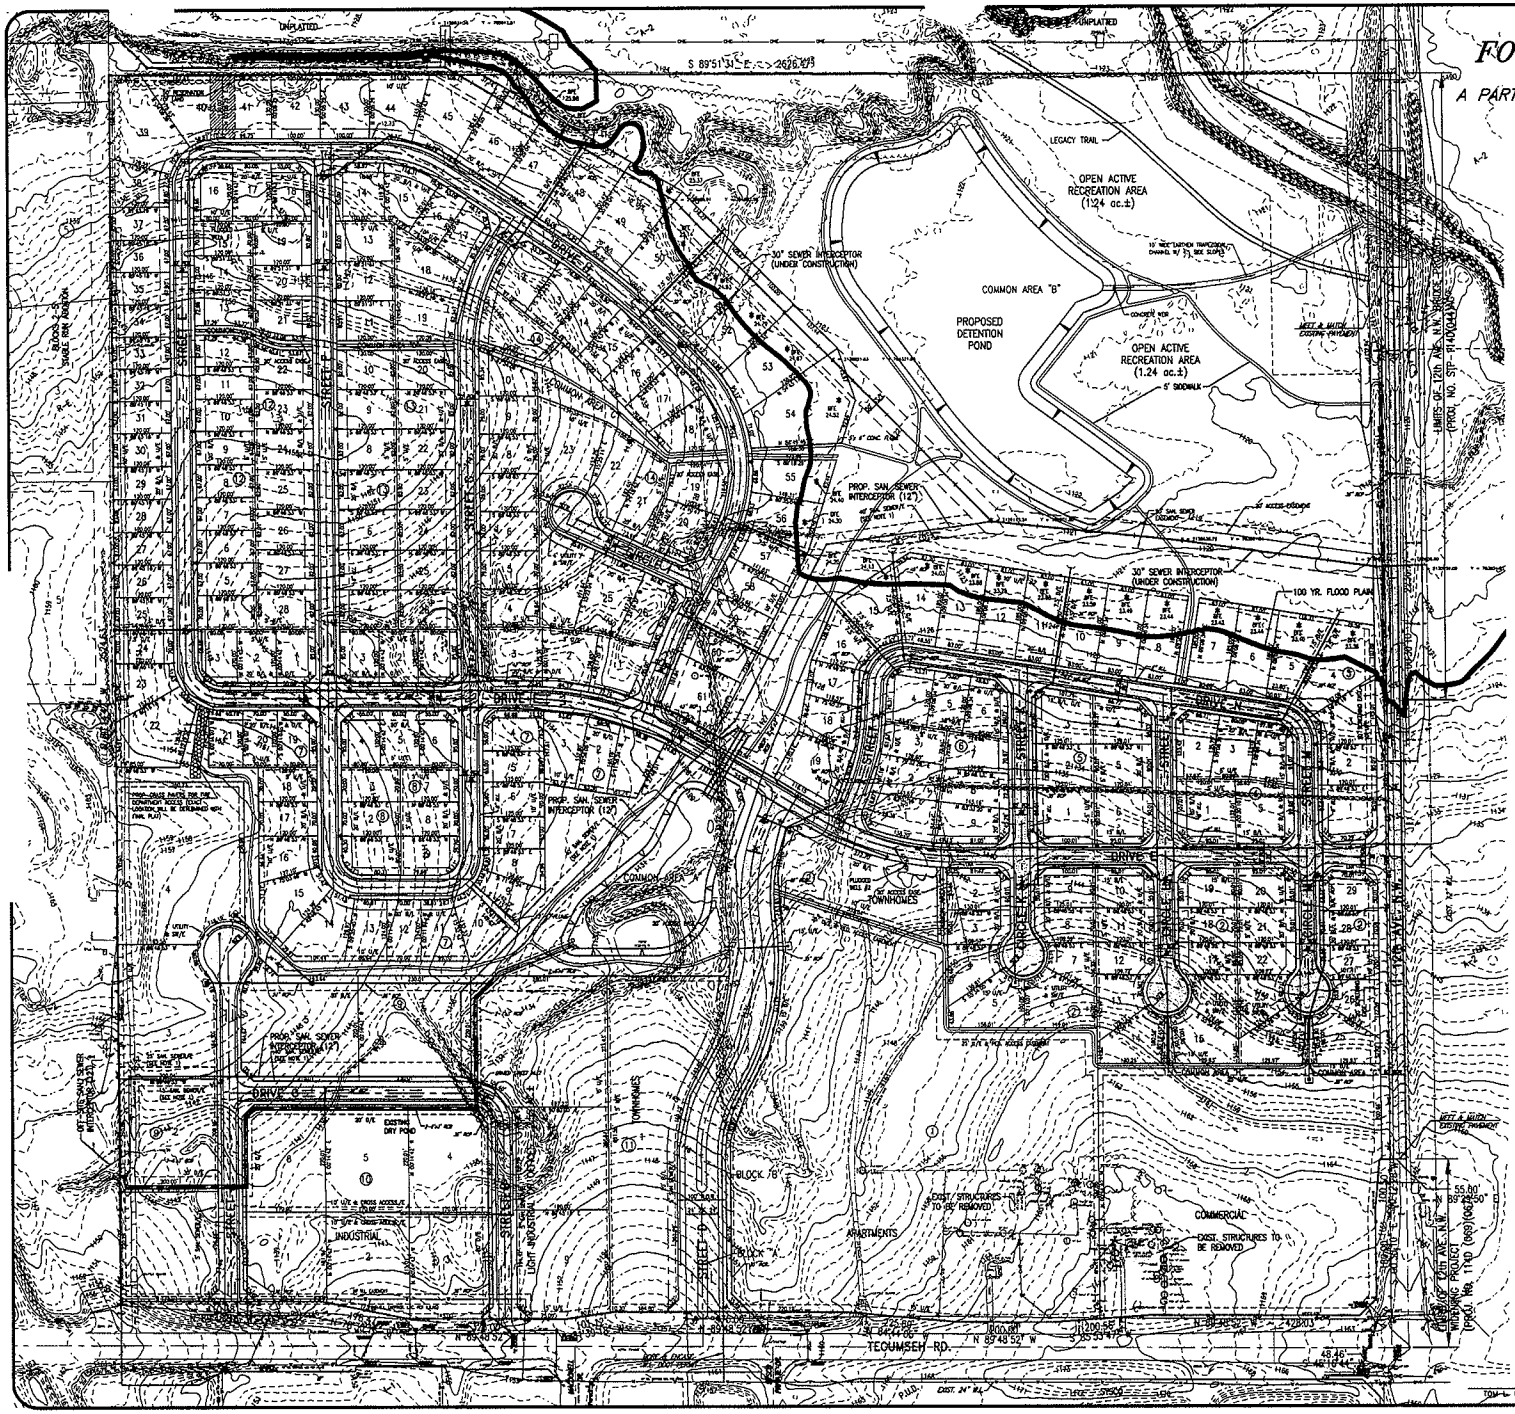
INSTALLED
S 89°51'31" E <-> 2626.93'
LEGACY TRAIL
OPEN ACTIVE RECREATION AREA (1.24 ac.±)
30" SEWER INTERCEPTOR (UNDER CONSTRUCTION)
COMMON AREA "B"
PROPOSED DETENTION POND
OPEN ACTIVE RECREATION AREA (1.24 ac.±)
5' SIDEWALK
PROP. SAN. SEWER INTERCEPTOR (12")
100 YR. FLOOD PLAIN
LIMITS OF 12th AVE. N.W. WIDENING PROJECT (PROJ. NO. STP-9140(004))
DRIVE A
DRIVE B
DRIVE C
DRIVE D
STREET 1
STREET 2
STREET