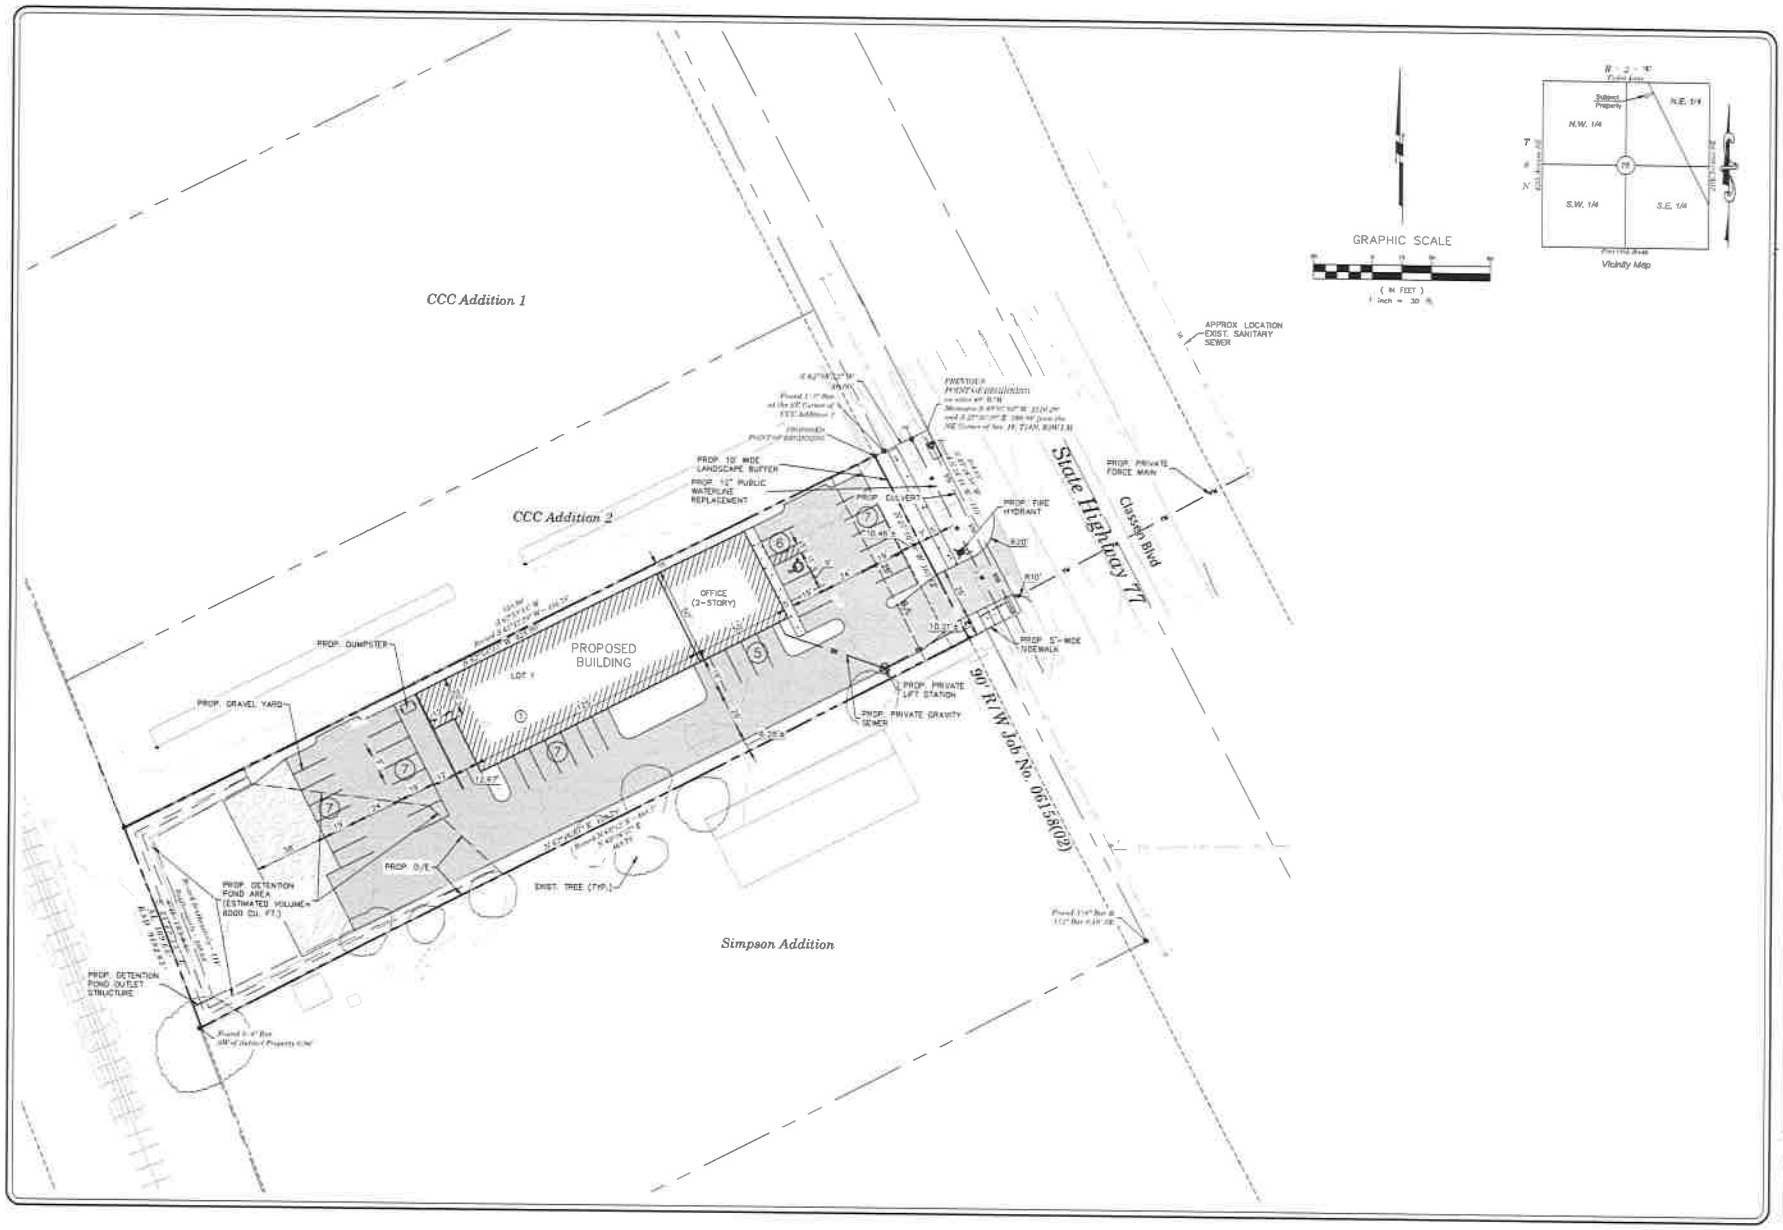

RUBBS CONSULTING, LLC
CIVIL ENGINEERING & LAND PLANNING

MARK C. GRUBBS
21407
OKLAHOMA

WYNN-WYNN
3724 CLASSEN BLVD.
NORMAN, OK
SITE PLAN

REVISIONS		
NO.	DESCRIPTION	DATE

Proj. No. 20-119
Date 10-12-20
Scale (Hor.) 1" = 30'
(Ver.) N/A
Drawn By CGC
Checked By MCG
Approved By

SHEET NUMBER
SP