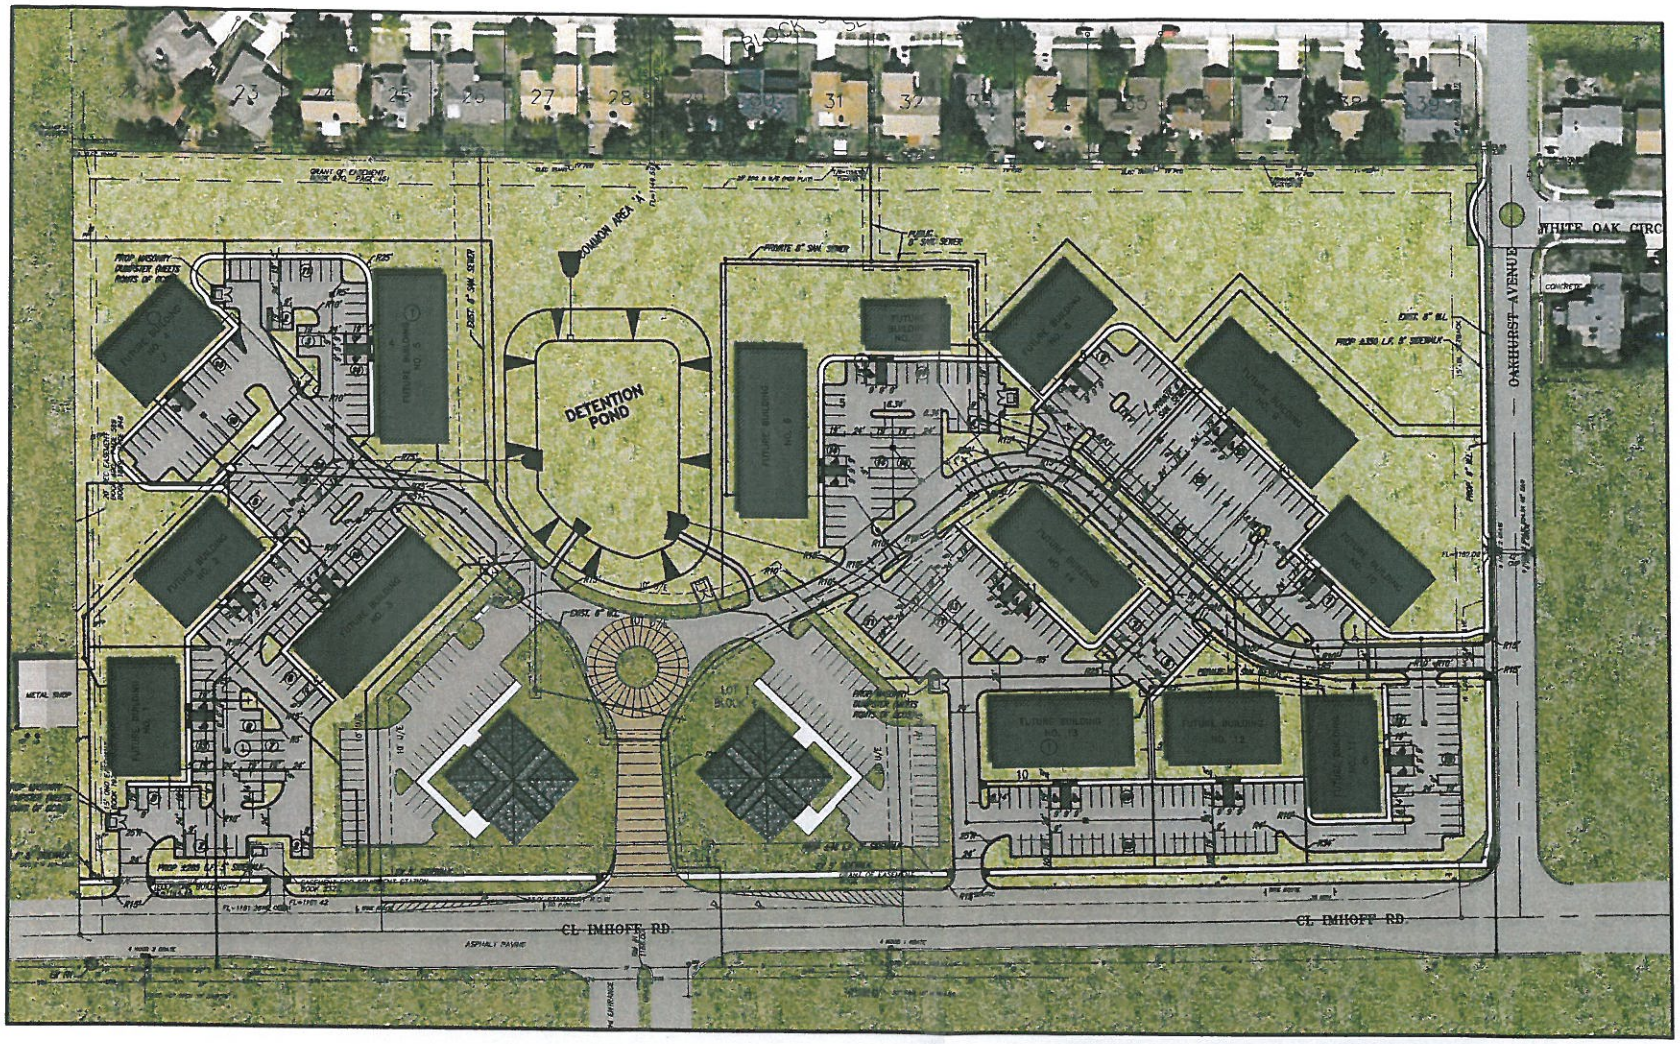

EXISTING OFFICE PARK PLAN

0 50 100 200

THE MCKINNEY PARTNERSHIP
ARCHITECTS
3600 West Main
Suite 200
Norman, Oklahoma
73072
405.360.1400 p
405.364.8287 f
tmparch.com

Copyright © 2011 The McKinney Partnership Architects, P.C., All Rights Reserved

Seal:

Project:

The Village at Oakhurst
Norman, Oklahoma

Issue Date:
01/05/12

Revisions:

Project Number:
CM061511

Sheet Title:
PROPOSED OFFICE PARK PLAN

Sheet Number:
A3.0