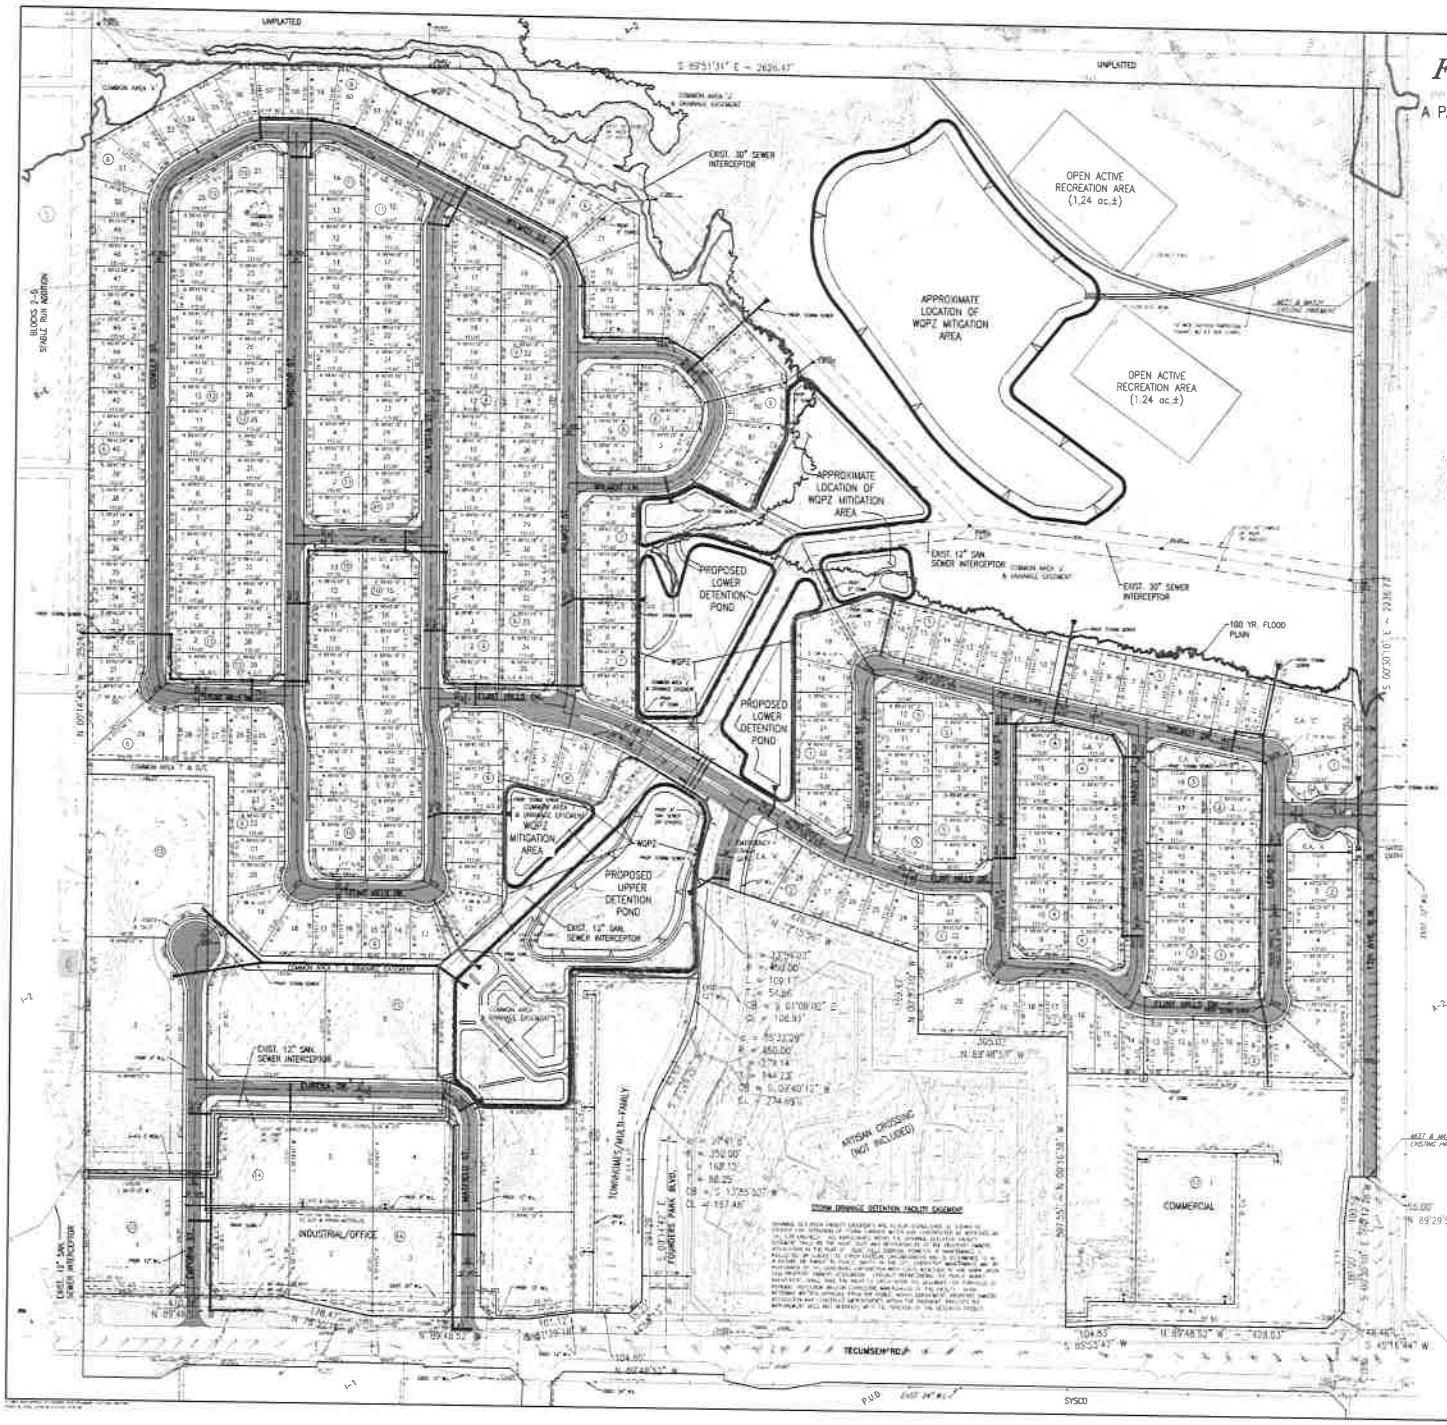
UNPLATTED
S 89°51'31" E - 2626.47'
EXIST. 30" SEWER INTERCEPTOR
OPEN ACTIVE RECREATION AREA (1.24 ac.±)
APPROXIMATE LOCATION OF WQPZ MITIGATION AREA
OPEN ACTIVE RECREATION AREA (1.24 ac.±)
APPROXIMATE LOCATION OF WQPZ MITIGATION AREA
EXIST. 12" SAN. SEWER INTERCEPTOR
EXIST. 30" SEWER INTERCEPTOR
PROPOSED LOWER DETENTION POND
PROPOSED LOWER DETENTION POND
100 YR. FLOOD PLAIN
WQPZ MITIGATION AREA
PROPOSED UPPER DETENTION POND
EXIST. 12" SAN. SEWER INTERCEPTOR
EXIST. 12" SAN. SEWER INTERCEPTOR
BLOCKS 2-6 STABLE RUN ADDITION
INDUSTRIAL/OFFICE
TOWNHOMES (MULTI-FAMILY)
FOURBEES PARK (REVD.)
ARTISAN CROSSING (NOT INCLUDED)
STORM DRAINAGE DETENTION FACILITY EASEMENT
COMMERCIAL
MAIL & TRASH KIOSK PAVEMENT
TECUMSEH RD.
P.U.D.
EAST 24TH AVE.
SYSCO
S 89°51'31" E - 2626.47'
N 89°48'53" W
N 89°48'53" W
S 89°48'53" E
N 89°29'50" E
S 89°48'53" E
S 89°48'53" W
S 89°48'53" W
S 89°48'53" W