Book:P 3055 22
Bkkg:01.24.09:SZ
Filed:07-17-2015 BY
10:38:01 AM PL
Cleveland County, OK

#22
STATE OF OKLAHOMA
COUNTY OF CLEVELAND
FILED FOR RECORD
July 17 2015 at 10:38:01 Am
[illegible] Deputy

FINAL SITE DEVELOPMENT PLAN

FOUNDERS PARK ADDITION

A PLANNED UNIT DEVELOPMENT

A PART OF THE S.E. 1/4 SECTION 12, T9N, R3W, I.M.
NORMAN, CLEVELAND COUNTY, OKLAHOMA

VICINITY MAP
SCALE: 1" = 2000'

NOTE:
1. FACADE COVERAGE REQUIREMENTS WILL BE MET AT BUILDING PERMIT STAGE. IF ADDITIONAL WATERLINES AND FIRE HYDRANTS ARE NEEDED, THEY WILL BE DESIGNED TO MEET CITY OF NORMAN STANDARDS.

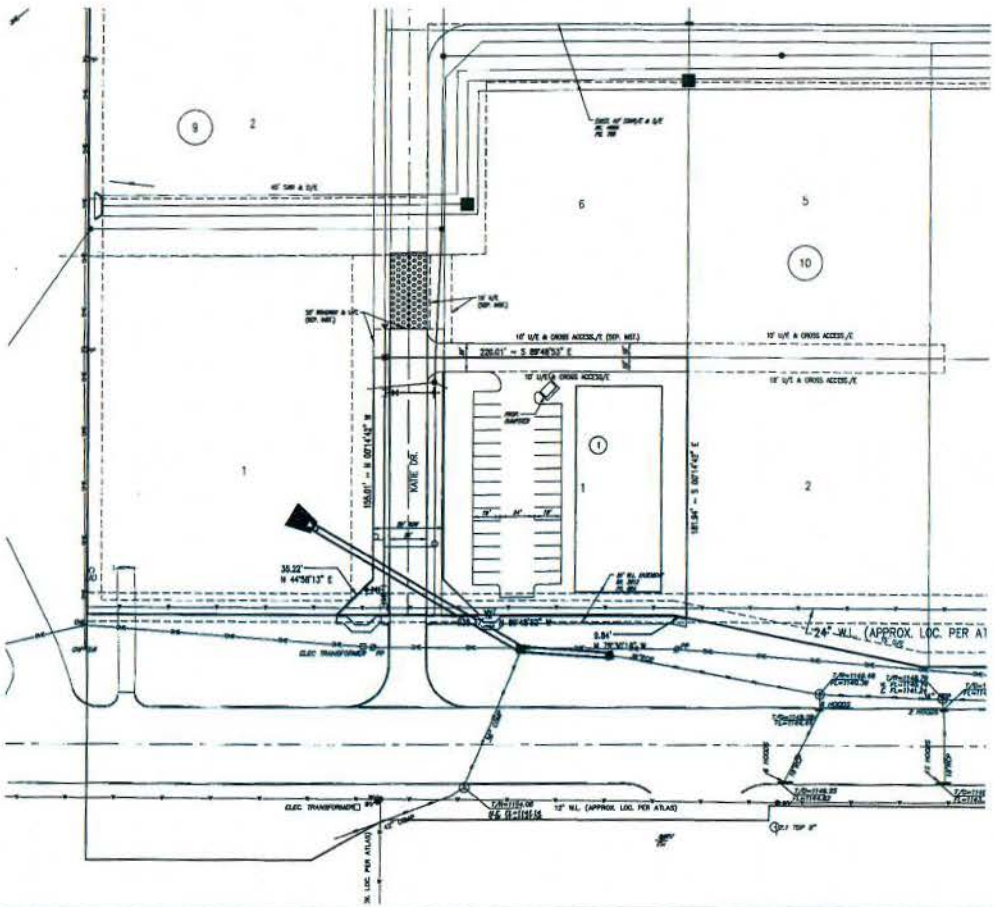

© SMC CONSULTING ENGINEERS, P.C. ALL RIGHTS RESERVED THESE DOCUMENTS MAY NOT BE USED FOR ANY PURPOSES WITHOUT PRIOR WRITTEN PERMISSION FROM SMC CONSULTING ENGINEERS, P.C.

FOUNDERS PARK ADDITION
A PLANNED UNIT DEVELOPMENT

TECUMSEH RD. & 12th AVE. N.W.
NORMAN, OKLAHOMA

SMC
SMC Consulting Engineers, P.C.
PH. 918 585-2797 FAX 918 585-2797
OKLAHOMA CERTIFICATE OF AUTHORIZATION No. CA 1731 EXP 06/30/2017

No.	Revision	Date

PROJECT NO.: 4505.22
DATE: 06/08/15
SCALE: 1" = 40'
DRAWN BY: D.O.
CHECKED:
P.E. NUMBER:

FINAL SITE DEVELOPMENT PLAN

SHEET NO.
1