REVISED PRELIMINARY PLAT
HIGHLAND VILLAGE ADD.

A PART OF THE E. 1/2, SECTION 18, T9N, R. [illegible]
NORMAN, CLEVELAND COUNTY, OKLAHOMA

NOTES:

1. THIS PROPERTY WILL BE LOCATED AND DEVELOPED IN ACCORDANCE WITH THE PUD, PLANS AND THE CITY OF NORMAN ORDINANCES AND SPECIFICATIONS.
2. ALL PERIMETER WILL BE CONSTRUCTED IN ACCORDANCE WITH THE PUD, PLANS AND THE CITY OF NORMAN ORDINANCES AND SPECIFICATIONS.
3. [illegible] TO APPROVED DRAINAGE REPORT FOR SPECIFIC USE.
4. CURRENT ZONING IS R-1.
5. ALL PROPOSED SIDEWALK WIDTHS ARE 5-FEET EXCEPT AS NOTED.
6. ALL PROPOSED PARKLAND ARE 5-FEET EXCEPT AS NOTED.
7. THE DEVELOPER WILL CONSTRUCT THE PARKING LOT TO SERVE THE PUBLIC PARKLAND.

LEGAL DESCRIPTION

[illegible]

REGULAR R-1 LOTS = 220

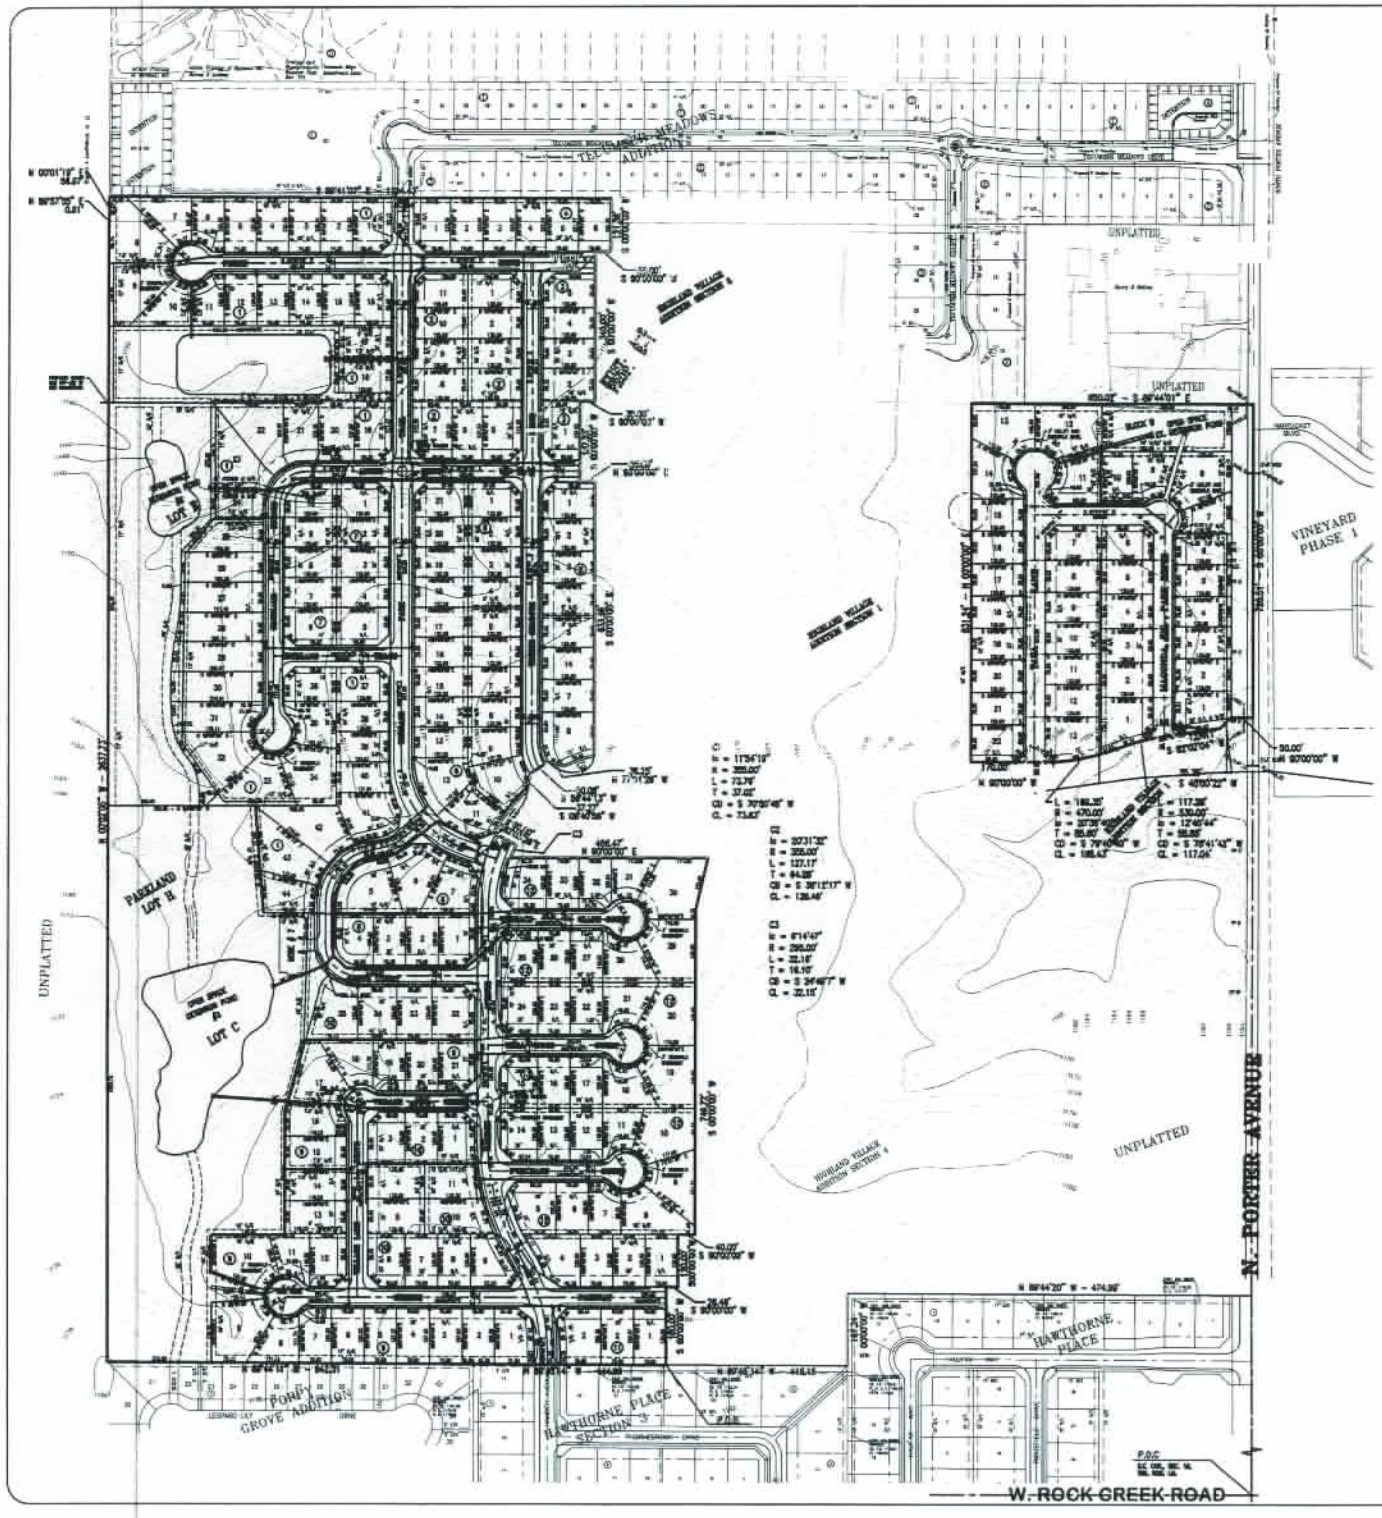

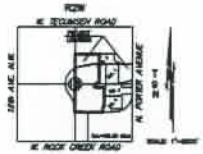

LOCATION MAP

SCALE: 1" = 100'

OWNER / DEVELOPER

HIGHLAND VILLAGE L.L.C.
2800 VAN BUREN
SUITE 2800
NORMAN, OKLAHOMA 73072
PH. (405) 321-6700

REVISED PRELIMINARY PLAT

HIGHLAND VILLAGE ADDITION

N. PORTER AVE. & ROCK CREEK RD
NORMAN, OKLAHOMA

SMC Consulting Engineers, P.C.

SMC

SHEET NO. 1