SITE DEVELOPMENT PLAN

A REPLAT OF N.R.H. MEDICAL PARK WEST SECTION 2
A PLANNED UNIT DEVELOPMENT

A PART OF THE N.W. 1/4, SECTION 14, T9N, R3W, I.M.
NORMAN, CLEVELAND COUNTY, OKLAHOMA

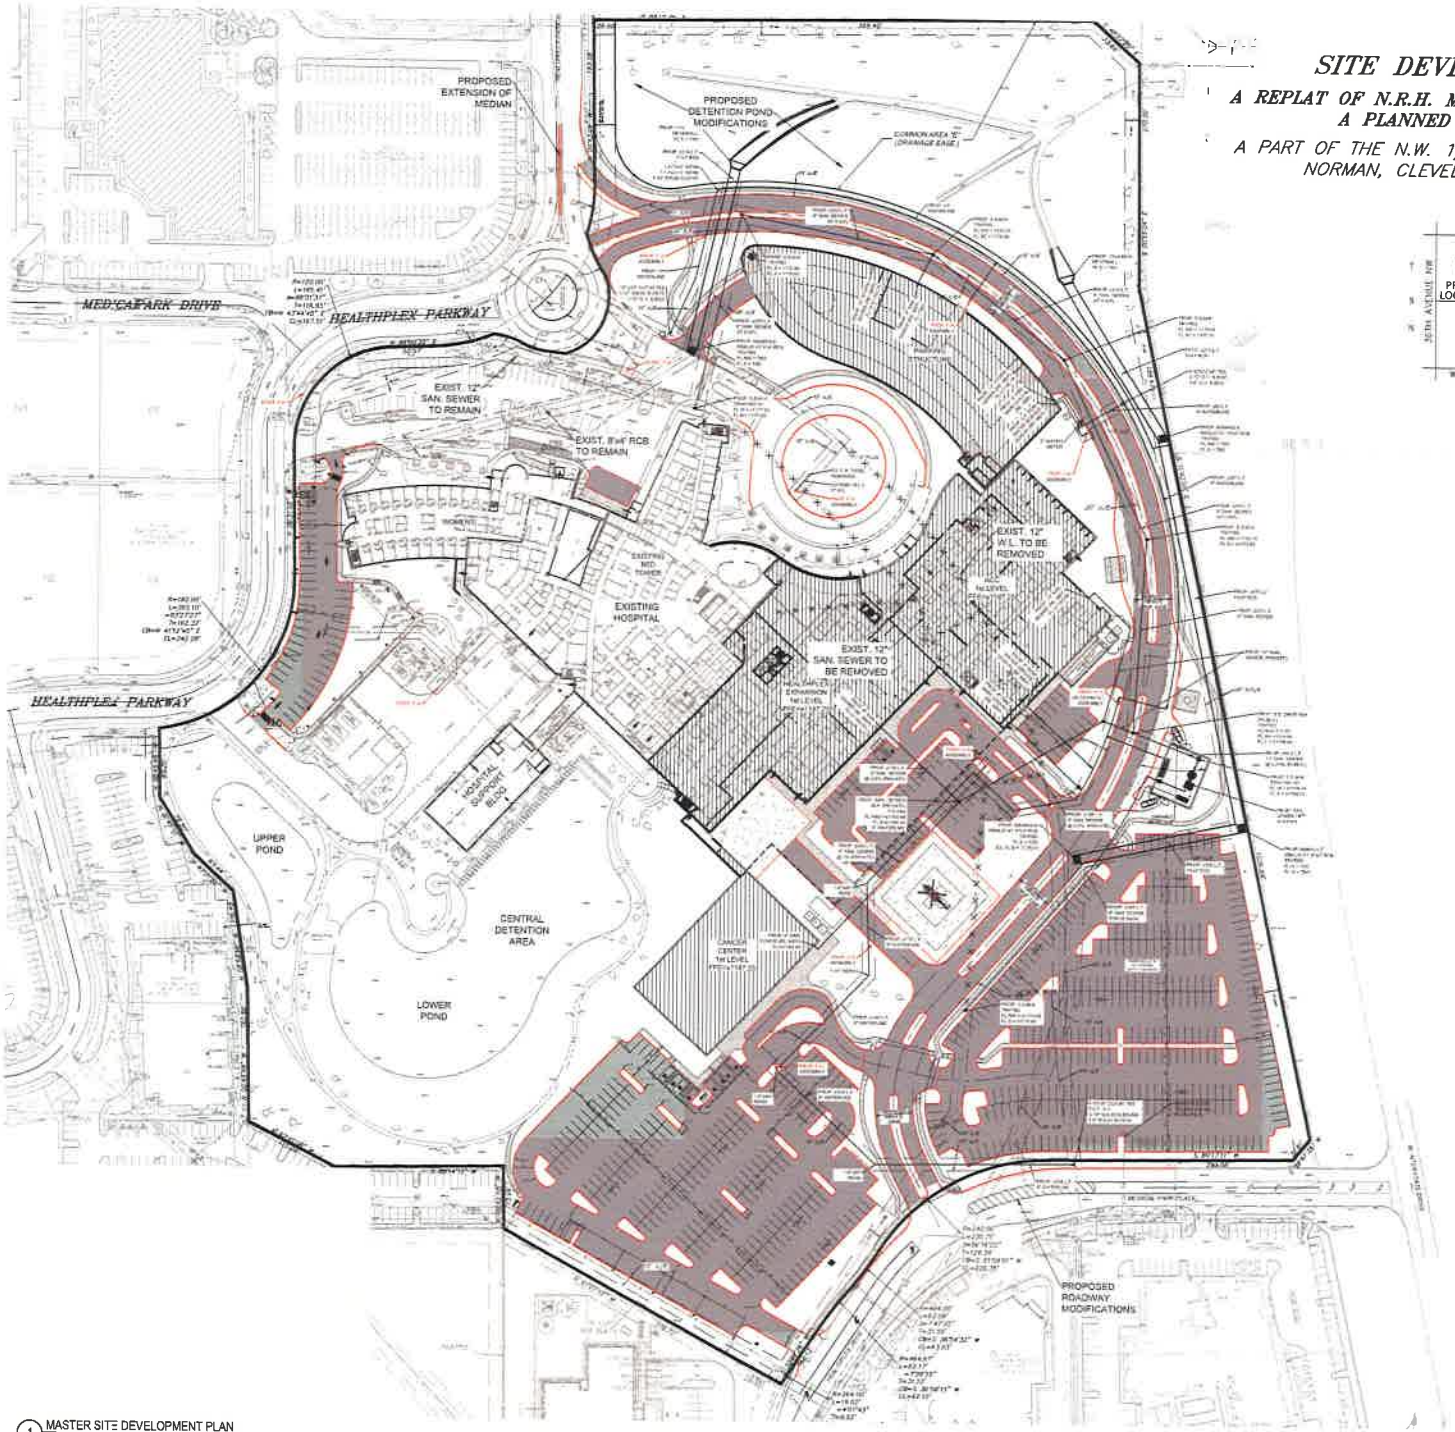

LOCATION MAP
1" = 2000'

1 MASTER SITE DEVELOPMENT PLAN
1" = 60'

HGA
333 East Erie Street
Milwaukee, Wisconsin 53202
Telephone 414.278.8200

JHBR architecture

LOCAL ARCHITECT
JHBR
500 NE 4th Street
Oklahoma City, OK
405.528.0280

STRUCTURAL ENGINEER
HGA
333 East Erie Street
Milwaukee, WI 53202
414.278.8200

MECHANICAL/ELECTRICAL/ PLUMBING ENGINEER
HGA
333 East Erie Street
Milwaukee, WI 53202
414.278.8200

CIVIL ENGINEER
SMC
815 W Main Street
Oklahoma City, OK 73106
405.232.7715

LANDSCAPE ARCHITECT
HGA
333 East Erie Street
Milwaukee, WI 53202
414.278.8200

NORMAN REGIONAL Health System

KEYPLAN

NO	DESCRIPTION	DATE

HGA NO:

DATE: December 24, 2020

© COPYRIGHT HARRELL, GREEN AND ARMSTRONG, INC.