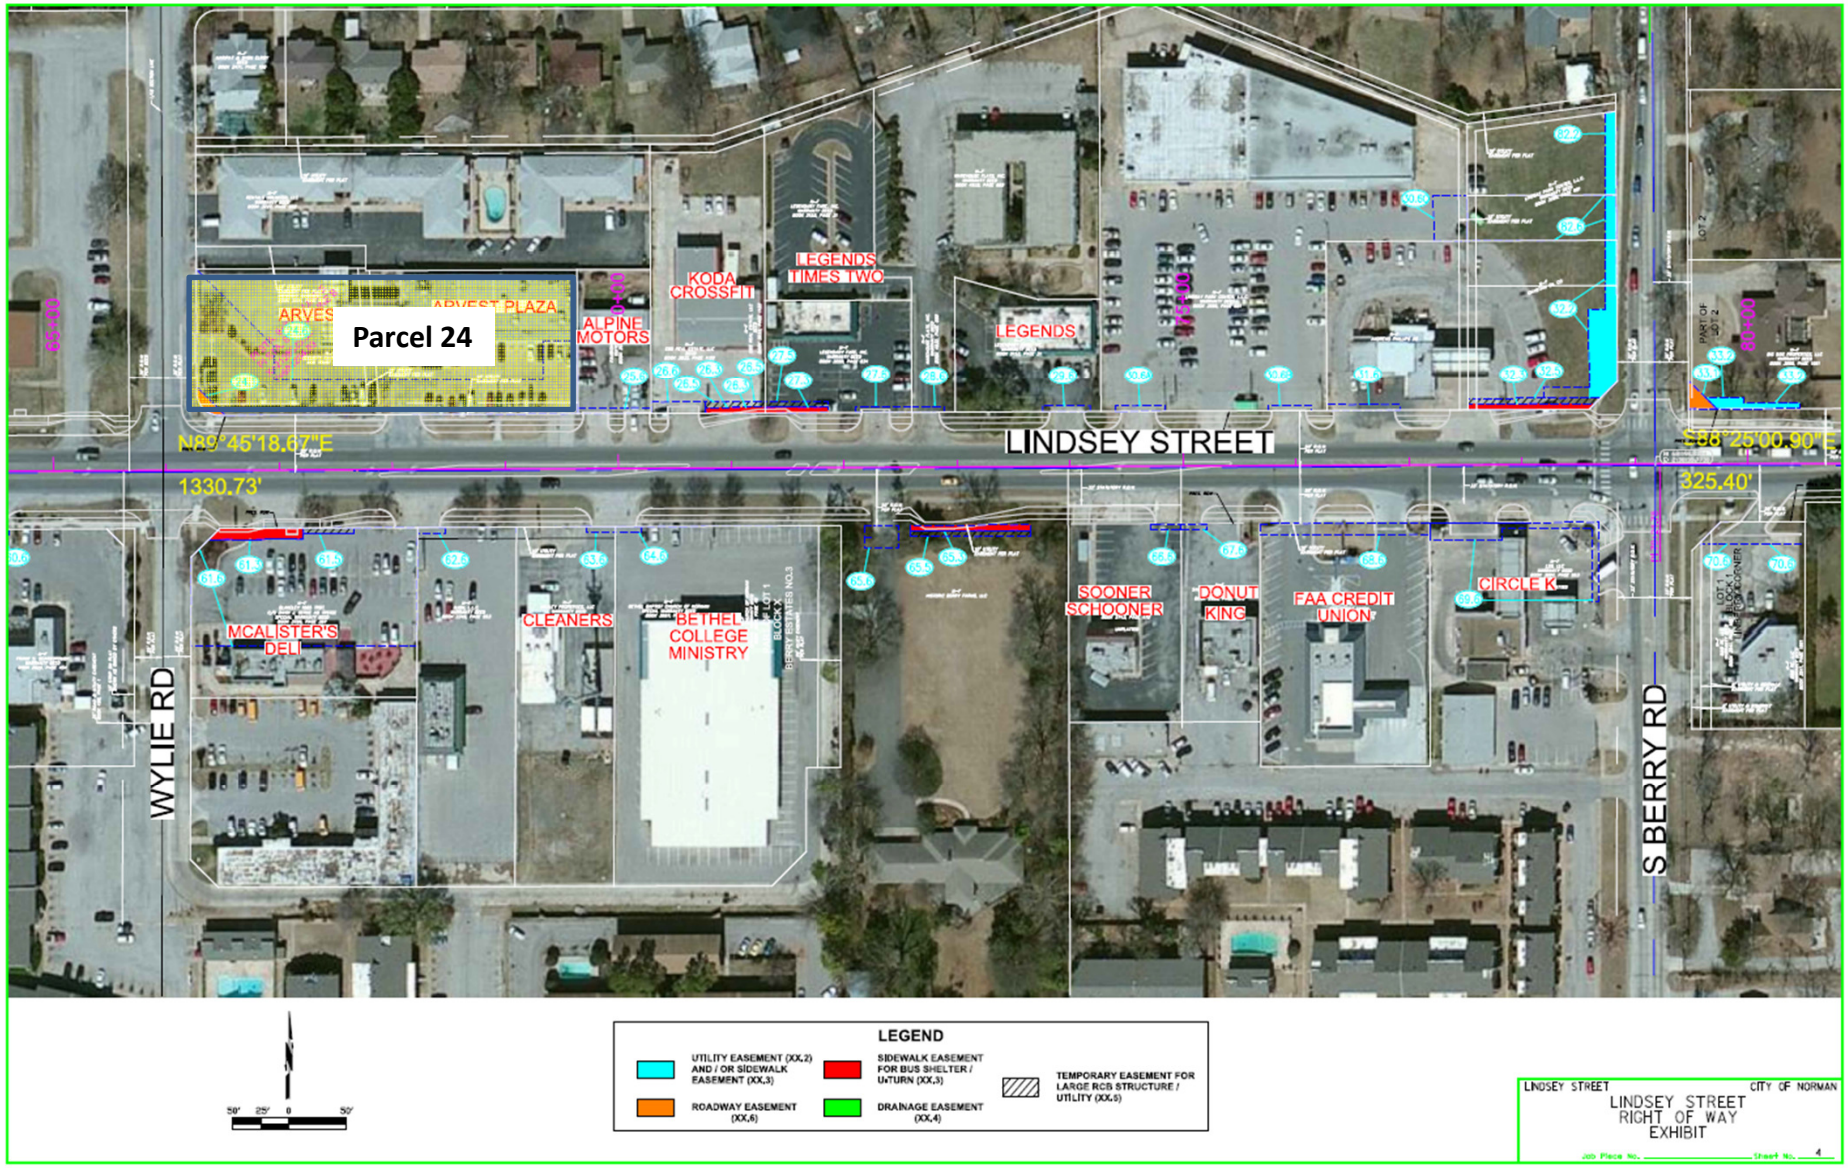
Parcel 24
LINDSEY STREET
WYLIE RD
S BERRY RD
N89°45'18.67"E
1330.73'
S88°25'00.90"E
325.40'
ALPINE MOTORS
KODA CROSSFIT
LEGENDS TIMES TWO
LEGENDS
MCALISTER'S DELI
CLEANERS
BETHEL COLLEGE MINISTRY
SOONER SCHOONER
DONUT KING
FAA CREDIT UNION
CIRCLE K
LEGEND
UTILITY EASEMENT (XX,2) AND / OR SIDEWALK EASEMENT (XX,3)
SIDEWALK EASEMENT FOR BUS SHELTER / UTURN (XX,3)
TEMPORARY EASEMENT FOR LARGE RCB STRUCTURE / UTILITY (XX,5)
ROADWAY EASEMENT (XX,6)
DRAINAGE EASEMENT (XX,4)
50' 25' 0 50'
LINDSEY STREET
CITY OF NORMAN
LINDSEY STREET
RIGHT OF WAY
EXHIBIT
Job Piece No.
Sheet No. 4