# PRELIMINARY SITE PLAN

# MONTORO RIDGE

A PART OF THE N.E. 1/4, SECTION 17, T9N, R2W, I.M.
NORMAN, CLEVELAND COUNTY, OKLAHOMA

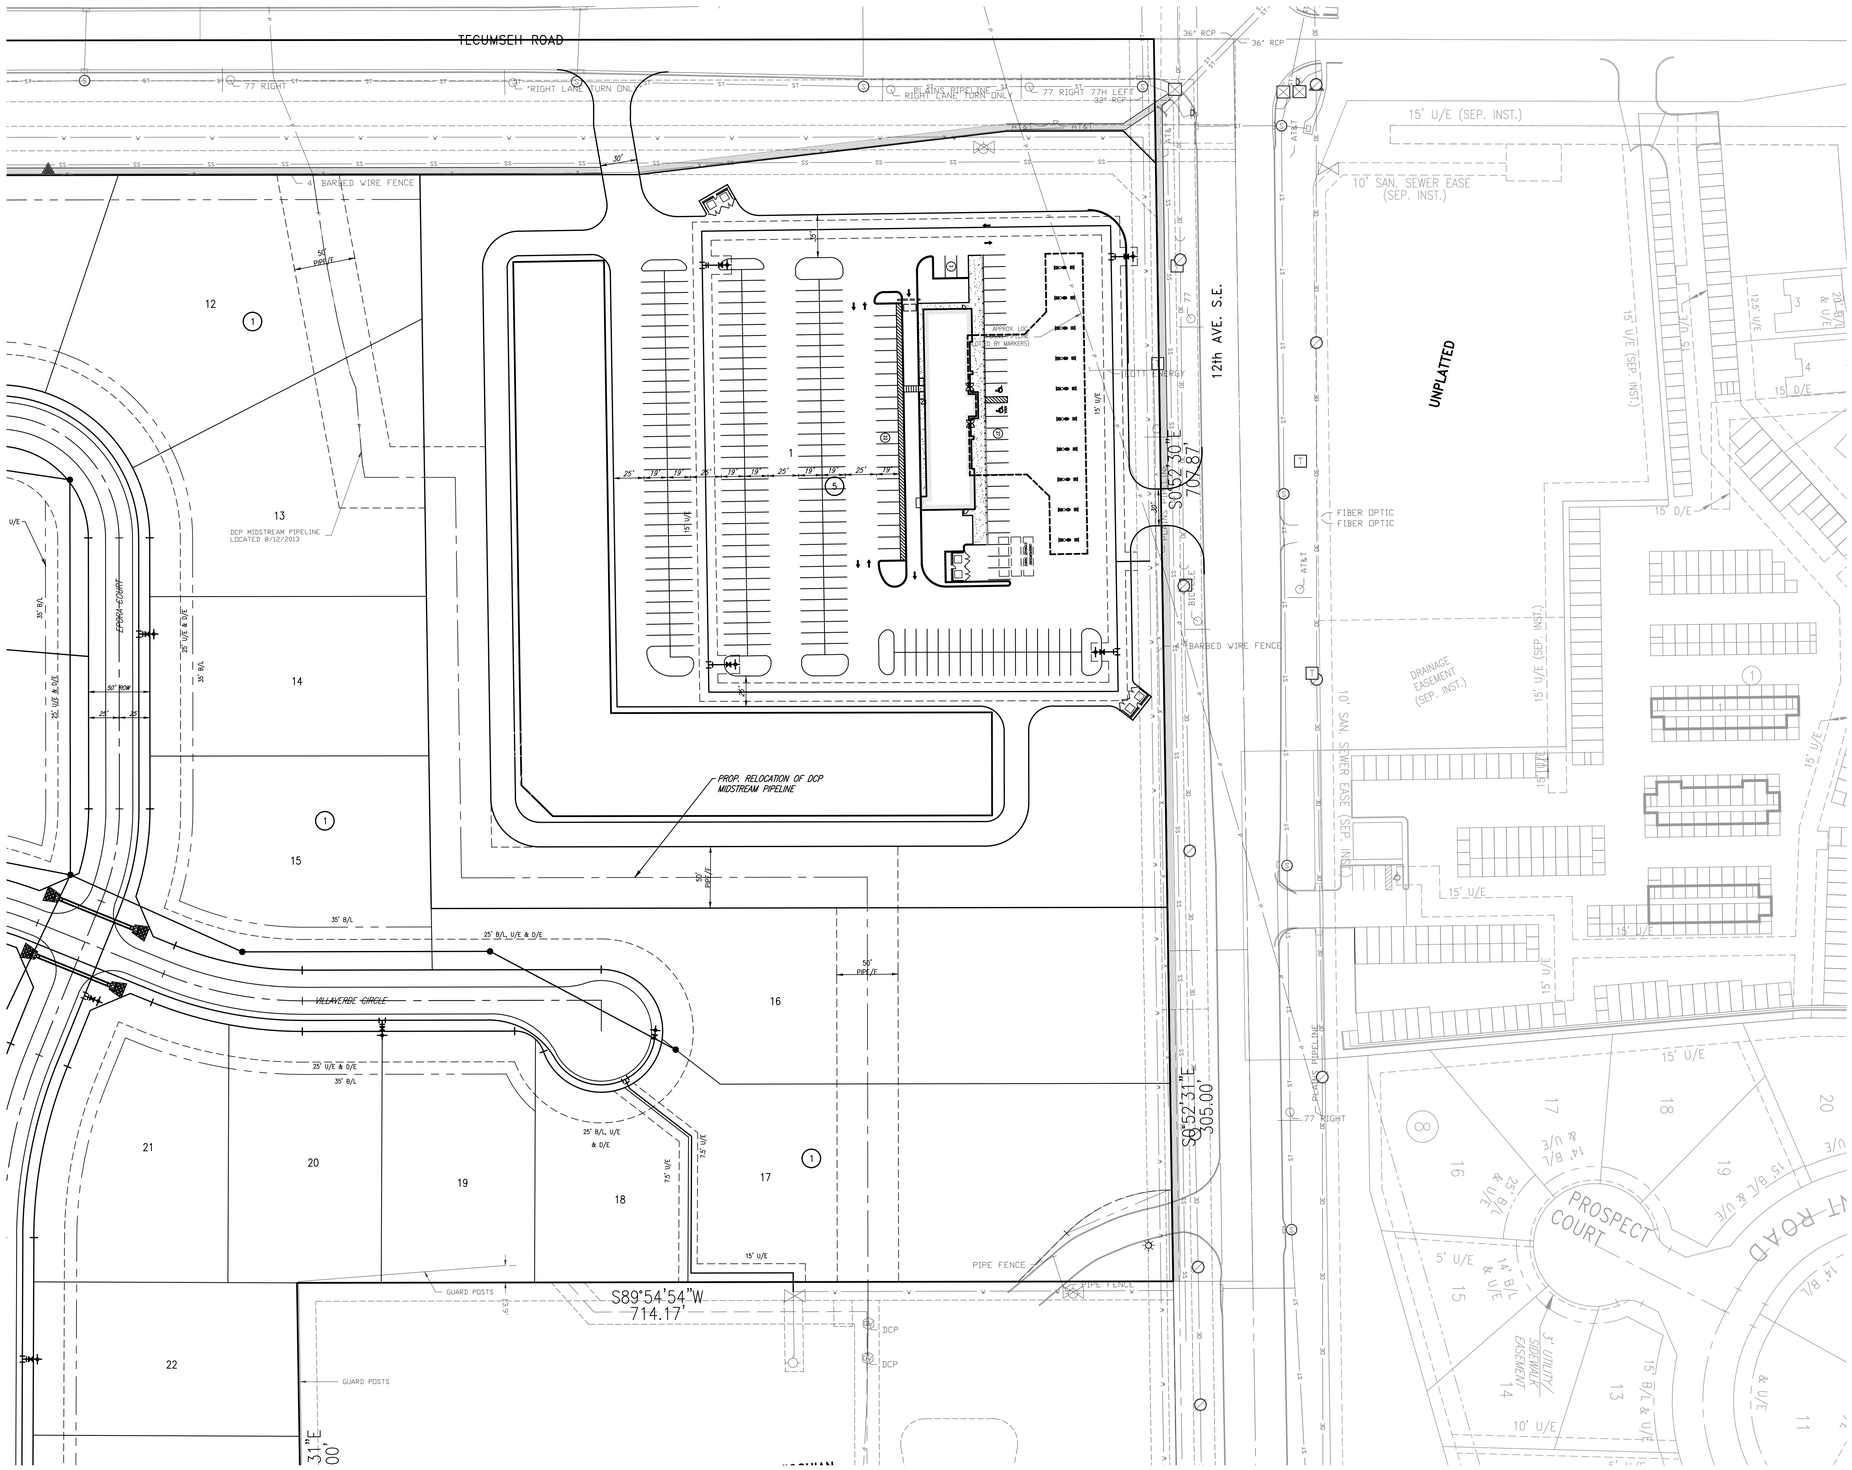


R2W

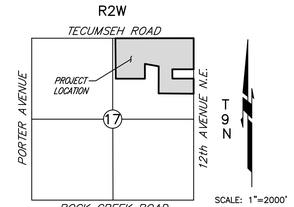


SCALE: 1"=2000'

LOCATION MAP

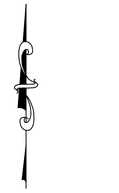

SCALE: 1" = 50'

© SMC CONSULTING ENGINEERS, P.C. ALL RIGHTS RESERVED THESE DOCUMENTS MAY NOT BE USED FOR ANY PURPOSES WITHOUT PRIOR WRITTEN PERMISSION FROM SMC CONSULTING ENGINEERS, P.C.

**OWNER/DEVELOPER**

LANDMARK LAND COMPANY,
1400 N. PORTER AVE.
NORMAN, OKLAHOMA 73071
PH.:(405)292-5263

**PREPARED BY:**

SMC Consulting Engineers, P.C.
815 W. Main St.
Oklahoma City, Oklahoma 73106
Ph.:(405)232-7715

**MONTORO RIDGE**

**TECUMSEH ROAD & 12th AVE. N.E.
NORMAN, OKLAHOMA**

SMC Consulting Engineers, P.C.
815 W. Main St. Oklahoma City, OK 73106
PH: 405-232-7715 FAX: 405-232-7899
Website: www.smcokc.com

OKLAHOMA CERTIFICATE OF AUTHORIZATION NO. 640 EXP. 06/30/15

| No. | Revision | By | Date |
|---|---|---|---|
| 1 | Revised per City plan review comments | DCA | 12/30/13 |
| 2 | Revised per City plan review comments | DCA | 07/07/14 |

PROJECT NO.: 5477.00
DATE: 12/02/13
SCALE: 1" = 50'
DRAWN BY: D.G.
ENGINEER: Christopher D. Anderson
P.E. NUMBER: 18288

PRELIMINARY SITE PLAN

SHEET NO.
1

N:\JMO\5477.00 - LANDMARK - MONTORO RIDGE\PRELIMINARY PLAT\5477 PRELIMINARY SITE PLAN.DWG
Plotted by: Danny Griffith @ 3/13/2014 12:55 PM