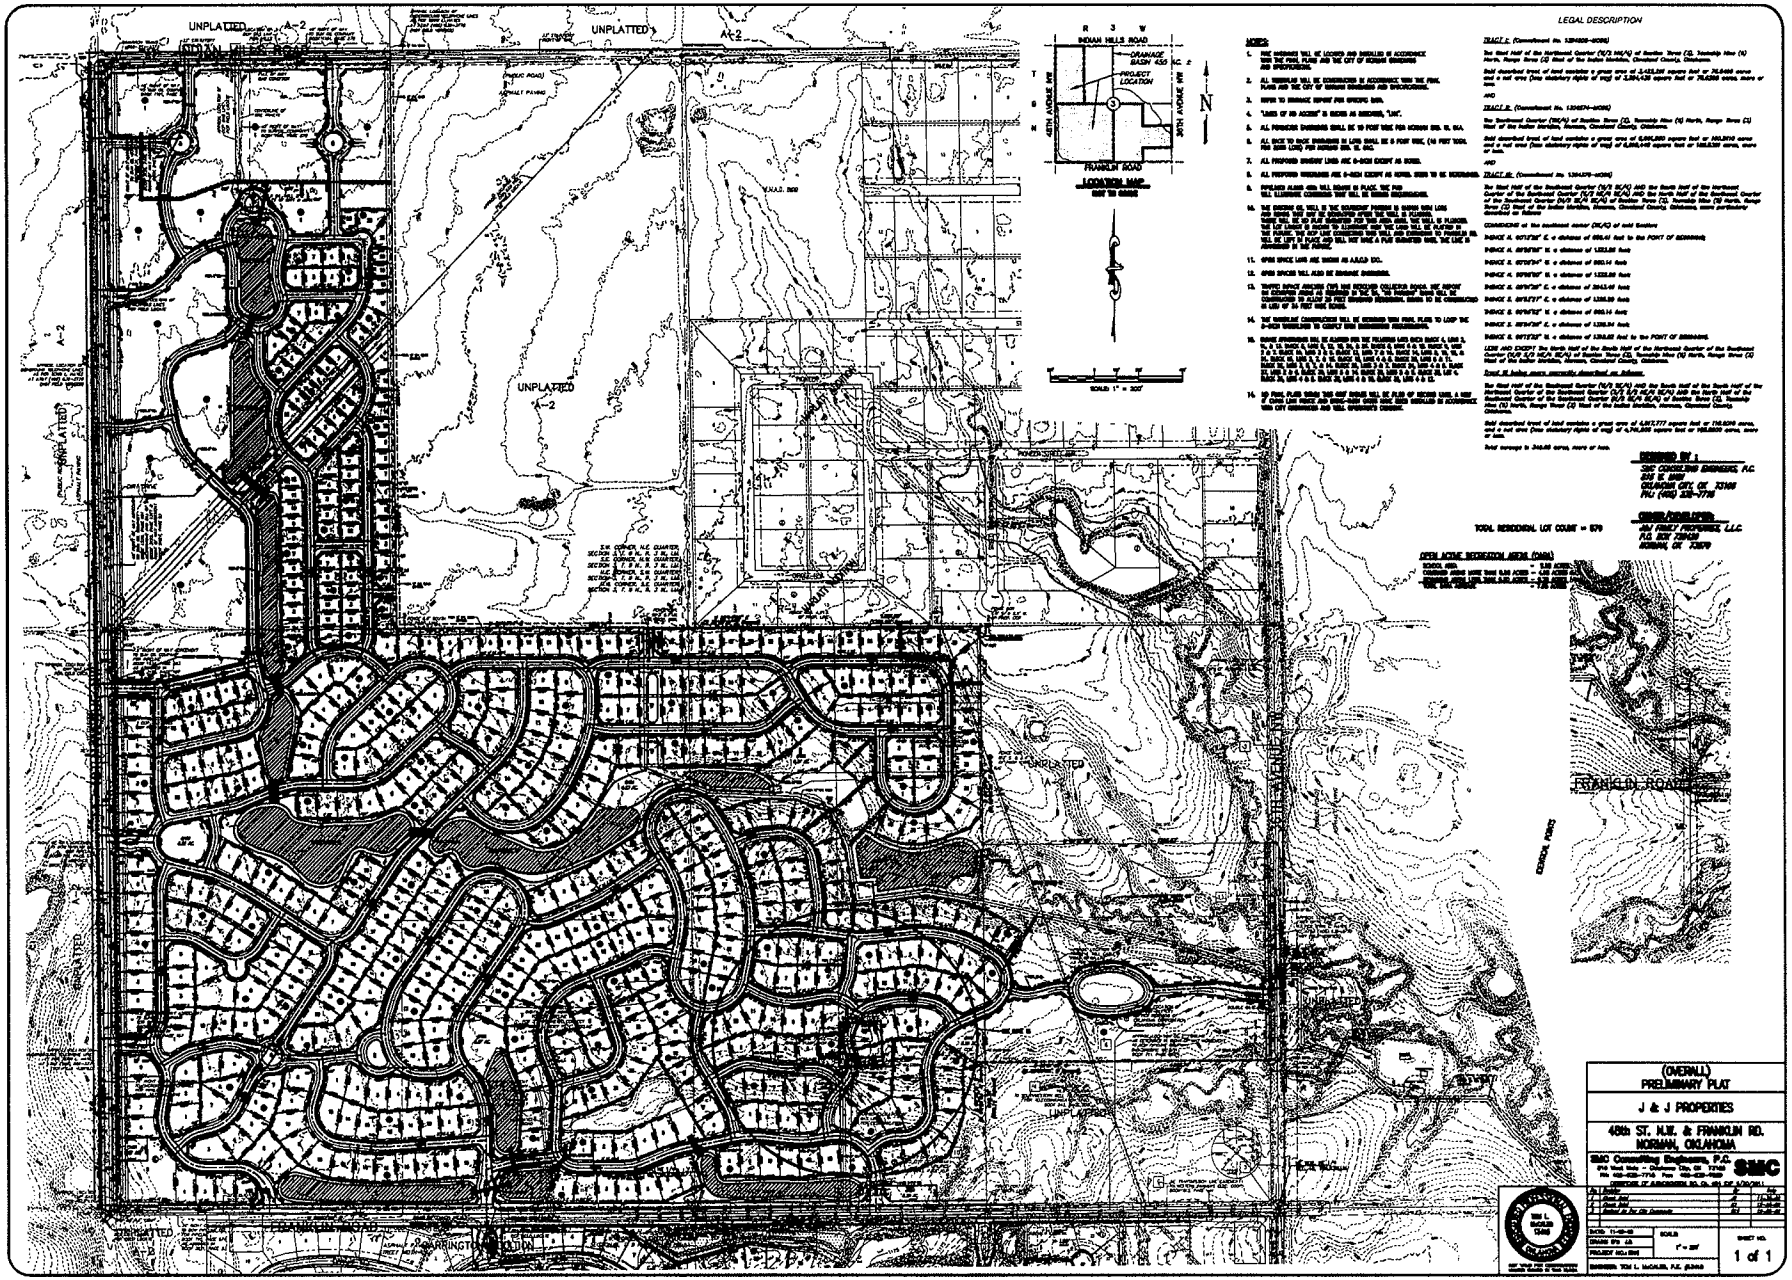
UNPLATTED
A-2
INDIAN HILLS ROAD
FRANKLIN ROAD
LOCATION MAP
NOT TO SCALE
SCALE: 1" = 200'
TOTAL RESIDENTIAL LOT COUNT = 979
OPEN ACTIVE RECREATION AREA (OAAA)
LEGAL DESCRIPTION
NOTES:
SMC CONSULTING ENGINEERS, P.C.
OWNER/DEVELOPER:
J&J FIRST PROPERTIES, L.L.C.
(OVERALL)
PRELIMINARY PLAT
J & J PROPERTIES
48th ST. N.W. & FRANKLIN RD.
NORMAN, OKLAHOMA
SMC Consulting Engineers, P.C.
SMC
SCALE
1" = 200'
SHEET NO.
1 of 1