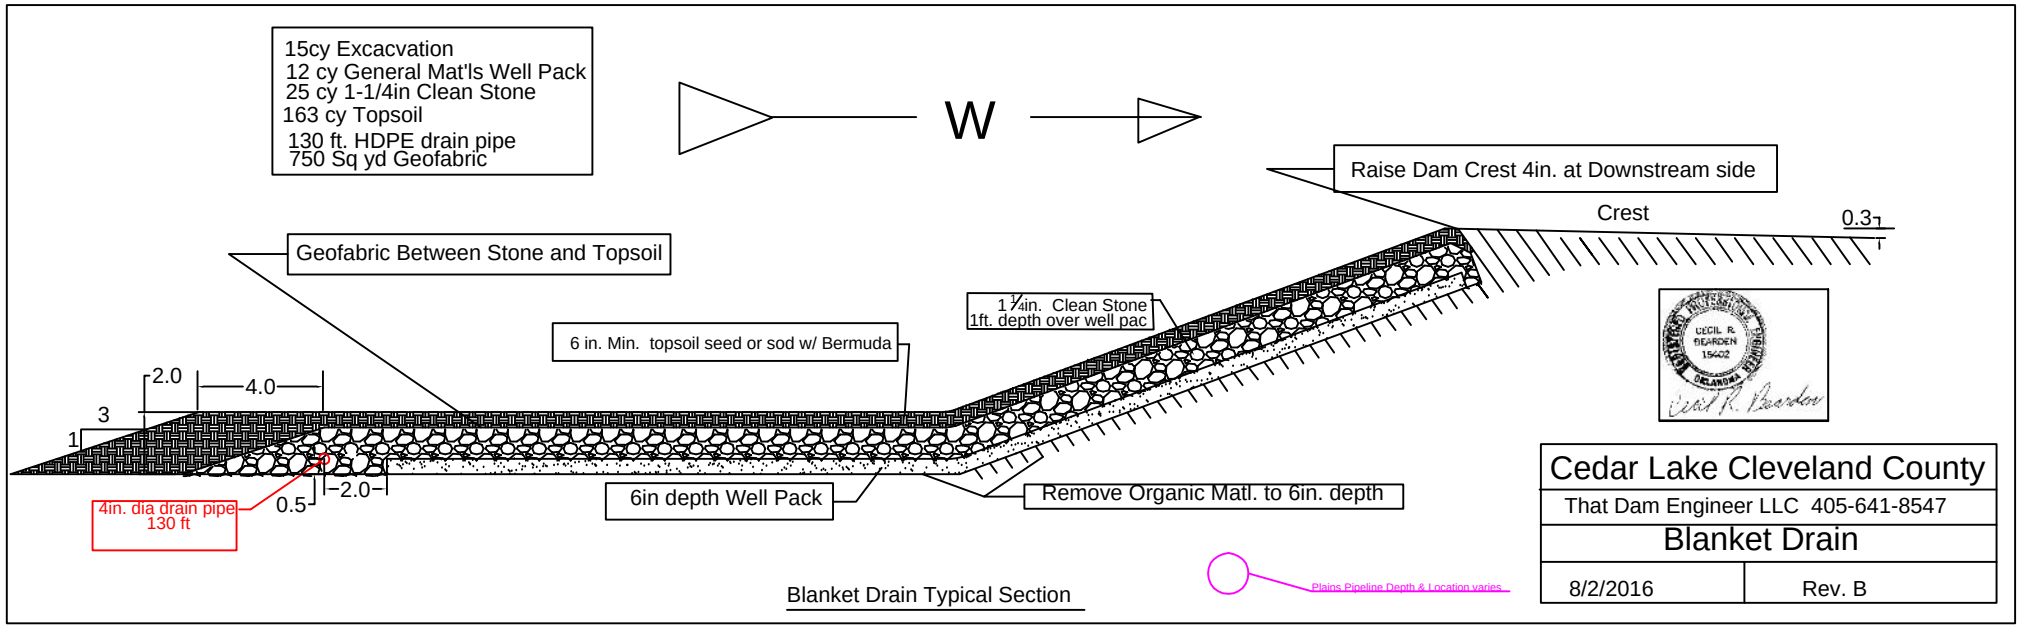

Blanket Drain Typical Section