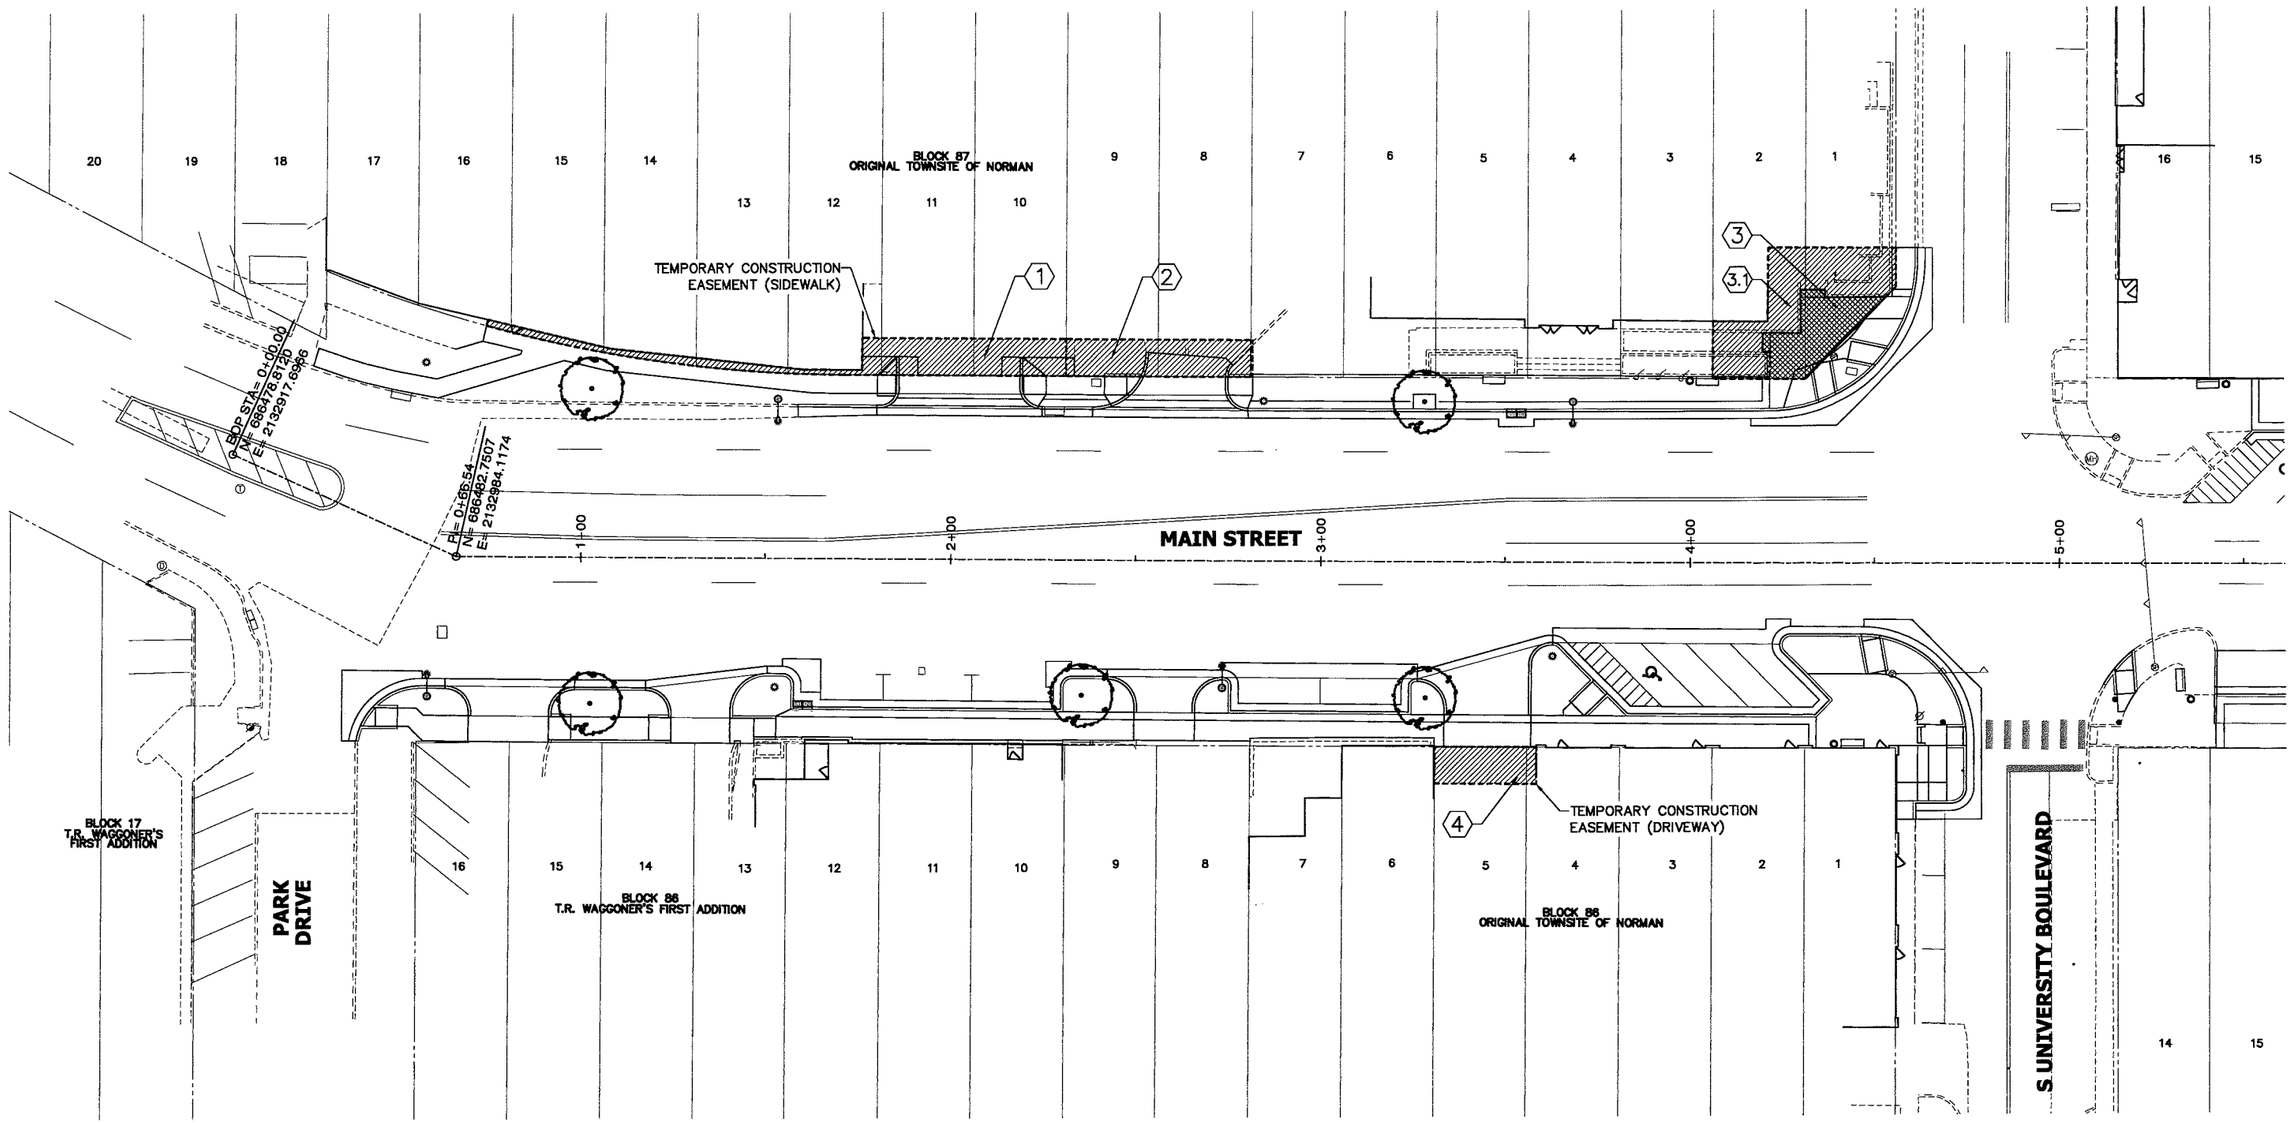

LEGEND (THIS SHEET)

	PROPOSED TEMPORARY RIGHT OF WAY
	PERMANENT TAKE
BLOCK 87 ORIGINAL TOWNSITE OF NORMAN	BLOCK NUMBER AND DESCRIPTION
10	LOT NUMBER
1	PARCEL NUMBER
	EXISTING RIGHT OF WAY
	LOT LINE

RIGHT OF WAY AREAS (THIS SHEET)

PARCEL	OWNER	PERMANENT TAKE	TEMPORARY EASEMENT
1	COPELIN, EDWARD C		730.0404 SF / 0.0168 ACRE
2	REPUBLIC BANK & TRUST		500.0000 SF / 0.0115 ACRE
3	HELEN SUZANNE CRABTREE (1/2 Int.), REBECCA RUTH MARSHALL TRUST (1/4 Int.), and GAIL WILLIAM MARSHALL TRUST (1/4 Int.)	406.0000 SF / 0.0093 ACRE	
3.1	HELEN SUZANNE CRABTREE (1/2 Int.), REBECCA RUTH MARSHALL TRUST (1/4 Int.), and GAIL WILLIAM MARSHALL TRUST (1/4 Int.)		758.0000 SF / 0.0174 ACRE
4	ADAIR, JAMES R		276.3972 SF / 0.0063 ACRE

0 10 20 40 60
SCALE: 1"= 20'-0"

NORTH

BEFORE YOU DIG ...
1-800-522-6543
CALL OKIE

CITY OF NORMAN –
DOWNTOWN MAIN STREET STREETSCAPE – WEST END

PLANS AND ESTIMATES PREPARED BY:

R.L. SHEARS COMPANY, P.C.
Landscape Architects
1522 SOUTH CARSON AVENUE
TULSA, OKLAHOMA 74119
TEL 918.582.0612 FAX 918.582.0613

DESIGN	RLS	09/16
DRAWN	SKR	09/16
CHECKED	RLS	09/16
APPROVED		

PROPOSED RIGHT OF WAY