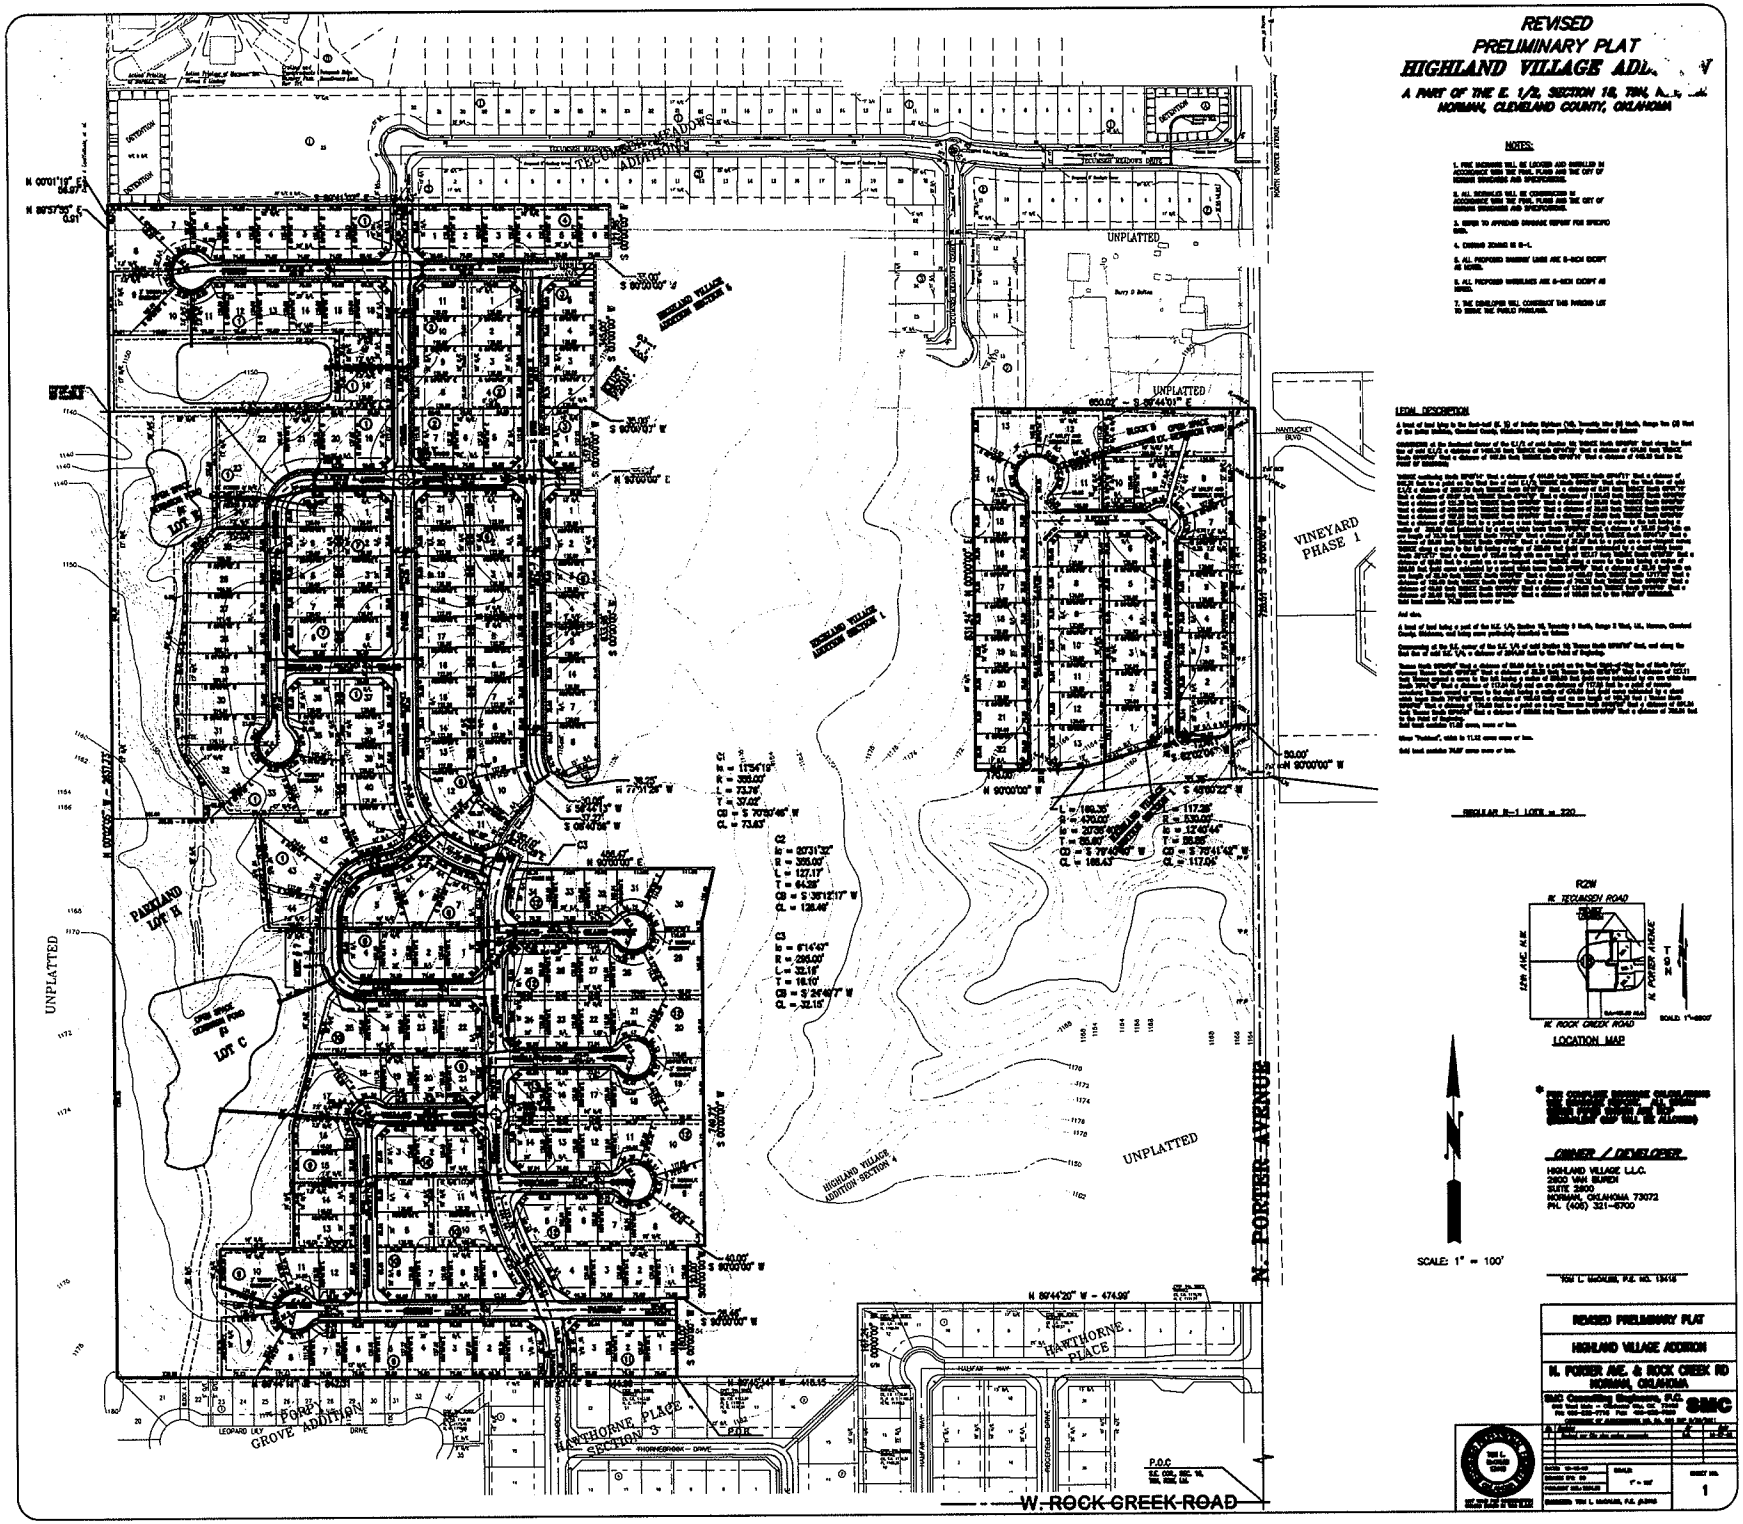
REVISED
PRELIMINARY PLAT
HIGHLAND VILLAGE ADDITION
A PART OF THE E. 1/2, SECTION 16, T9N, R3W, I.M.
NORMAN, CLEVELAND COUNTY, OKLAHOMA
NOTES:
LEGAL DESCRIPTION
REGULAR R-1 LOTS = 220
LOCATION MAP
SCALE: 1" = 100'
OWNER / DEVELOPER
HIGHLAND VILLAGE L.L.C.
2600 VAN BUREN
SUITE 2600
NORMAN, OKLAHOMA 73072
PH. (405) 321-5700
REVISED PRELIMINARY PLAT
HIGHLAND VILLAGE ADDITION
N. PORTER AVE. & ROCK CREEK RD
NORMAN, OKLAHOMA
SMC
UNPLATTED
VINEYARD PHASE 1
HIGHLAND VILLAGE ADDITION SECTION 1
HIGHLAND VILLAGE ADDITION SECTION 2
HIGHLAND VILLAGE ADDITION SECTION 3
HIGHLAND VILLAGE ADDITION SECTION 4
PARKLAND LOT H
PARKLAND LOT C
LOT 1
N. PORTER AVENUE
W. ROCK CREEK ROAD
HARTHORNE PLACE
HARTHORNE PLACE SECTION 3
FORD GROVE ADDITION
LEOPARD LILY DRIVE
P.O.C.
N 89°44'20" W - 474.98'
N 89°57'56" E
0.07'
N 0°01'10" E
66.07'
S 90°00'00" W
N 90°00'00" E
S 0°00'00" E
N 0°00'00" E - 1321.77'
S 0°00'00" E - 1321.77'
R2W
N. TECUMSEH ROAD
N. PORTER AVENUE
N. ROCK CREEK ROAD
T9N
R3W