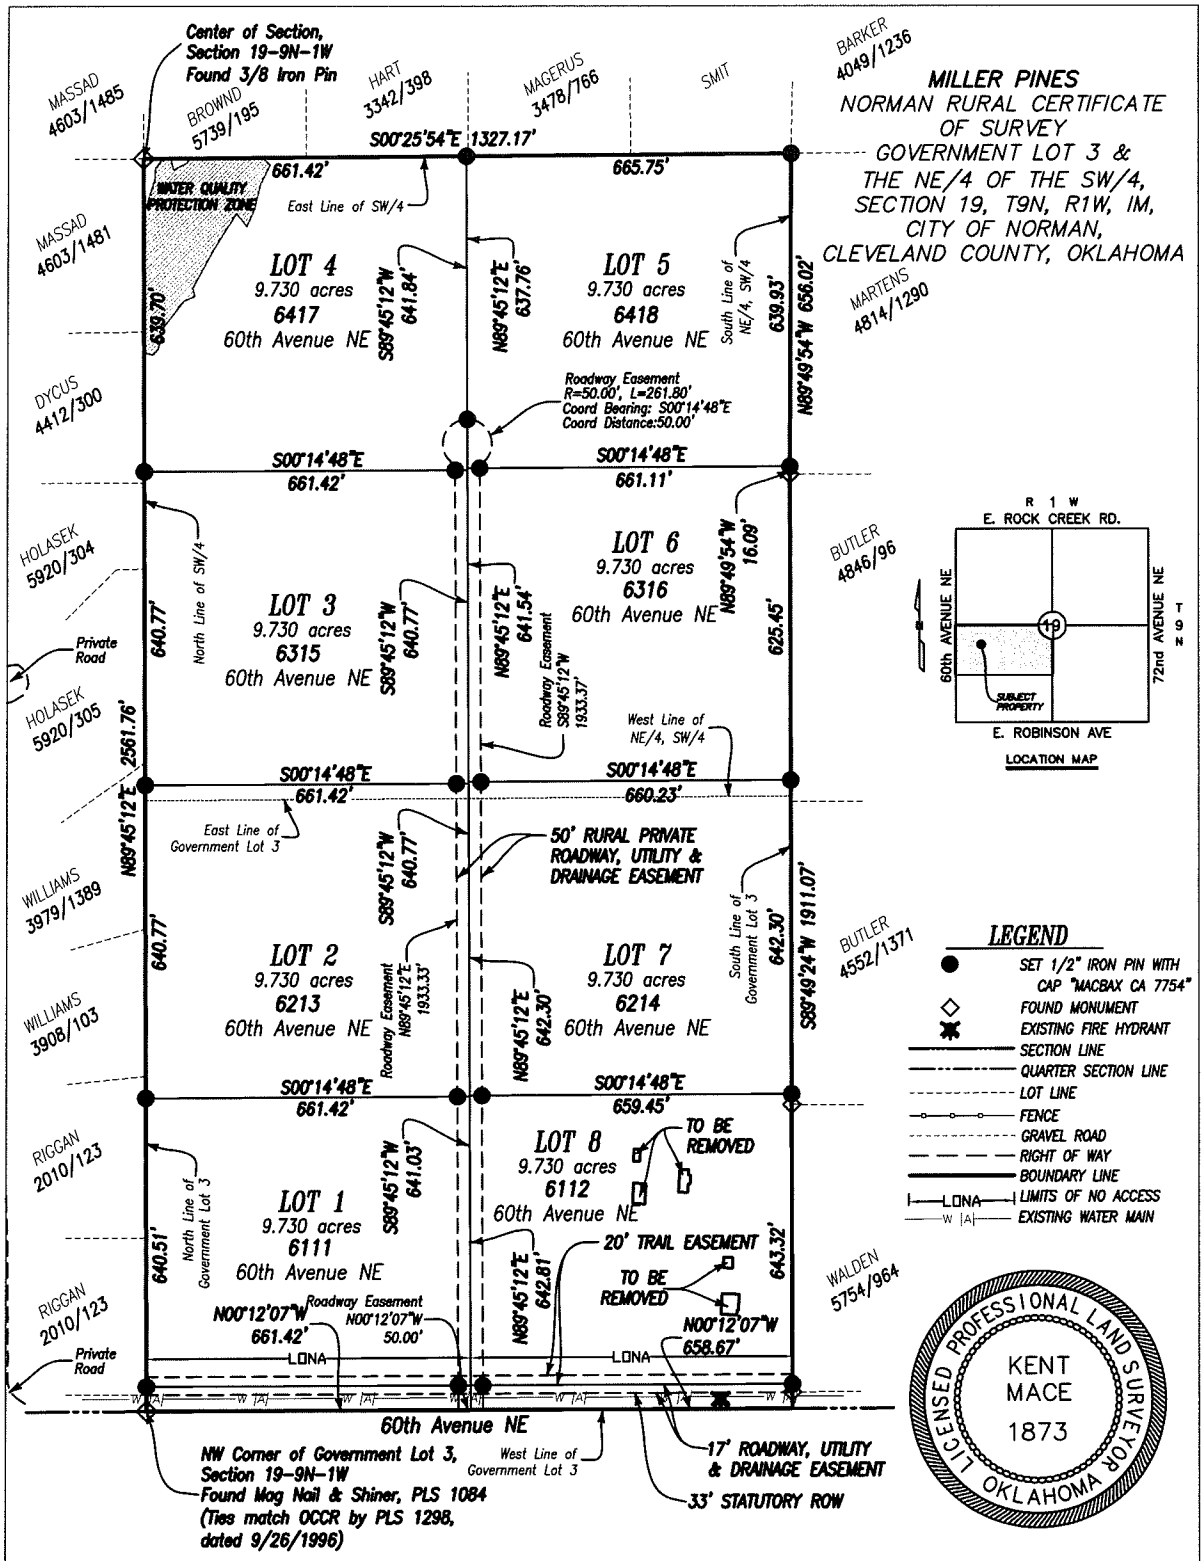

1. There shall be no clearing, grading, construction disturbance of vegetation inside the WQPZ except as permitted by the director of public works unless such a disturbance is done in accordance with 19-514(E) of the Norman City code.
2. Any WQPZ shown herein is subject to protective covenants that may be found in the land records and that restrict disturance and use of these areas.
3. It is recommended that the development adhere to NFPA 1144-2208. Reducing Structure Ignition Hazards from Wildland Fires.

NORTH

0 300' 600'

Bearings are Based on the Oklahoma State Plane Coordinate System Grid.

SURVEY FOR	MILLER PINES NORMAN RURAL CERTIFICATE OF SURVEY
DATE	2/26/2018
SCALE	1" = 300'
PROJECT NO.	MB-17098
DRAWN BY	CCC
	Page 1 of 11
LOCATION	Government Lot 3 & the NE/4 of the SW/4, Section 19, T9N, R1W, I.M. Cleveland County, Oklahoma

MacBax & Associates
civil engineering & land surveying services
Certificate of Authorization No. 7754
323-B South Main
Noble, OK 73068
Phone 405-872-7594
Kent@MacBax.net