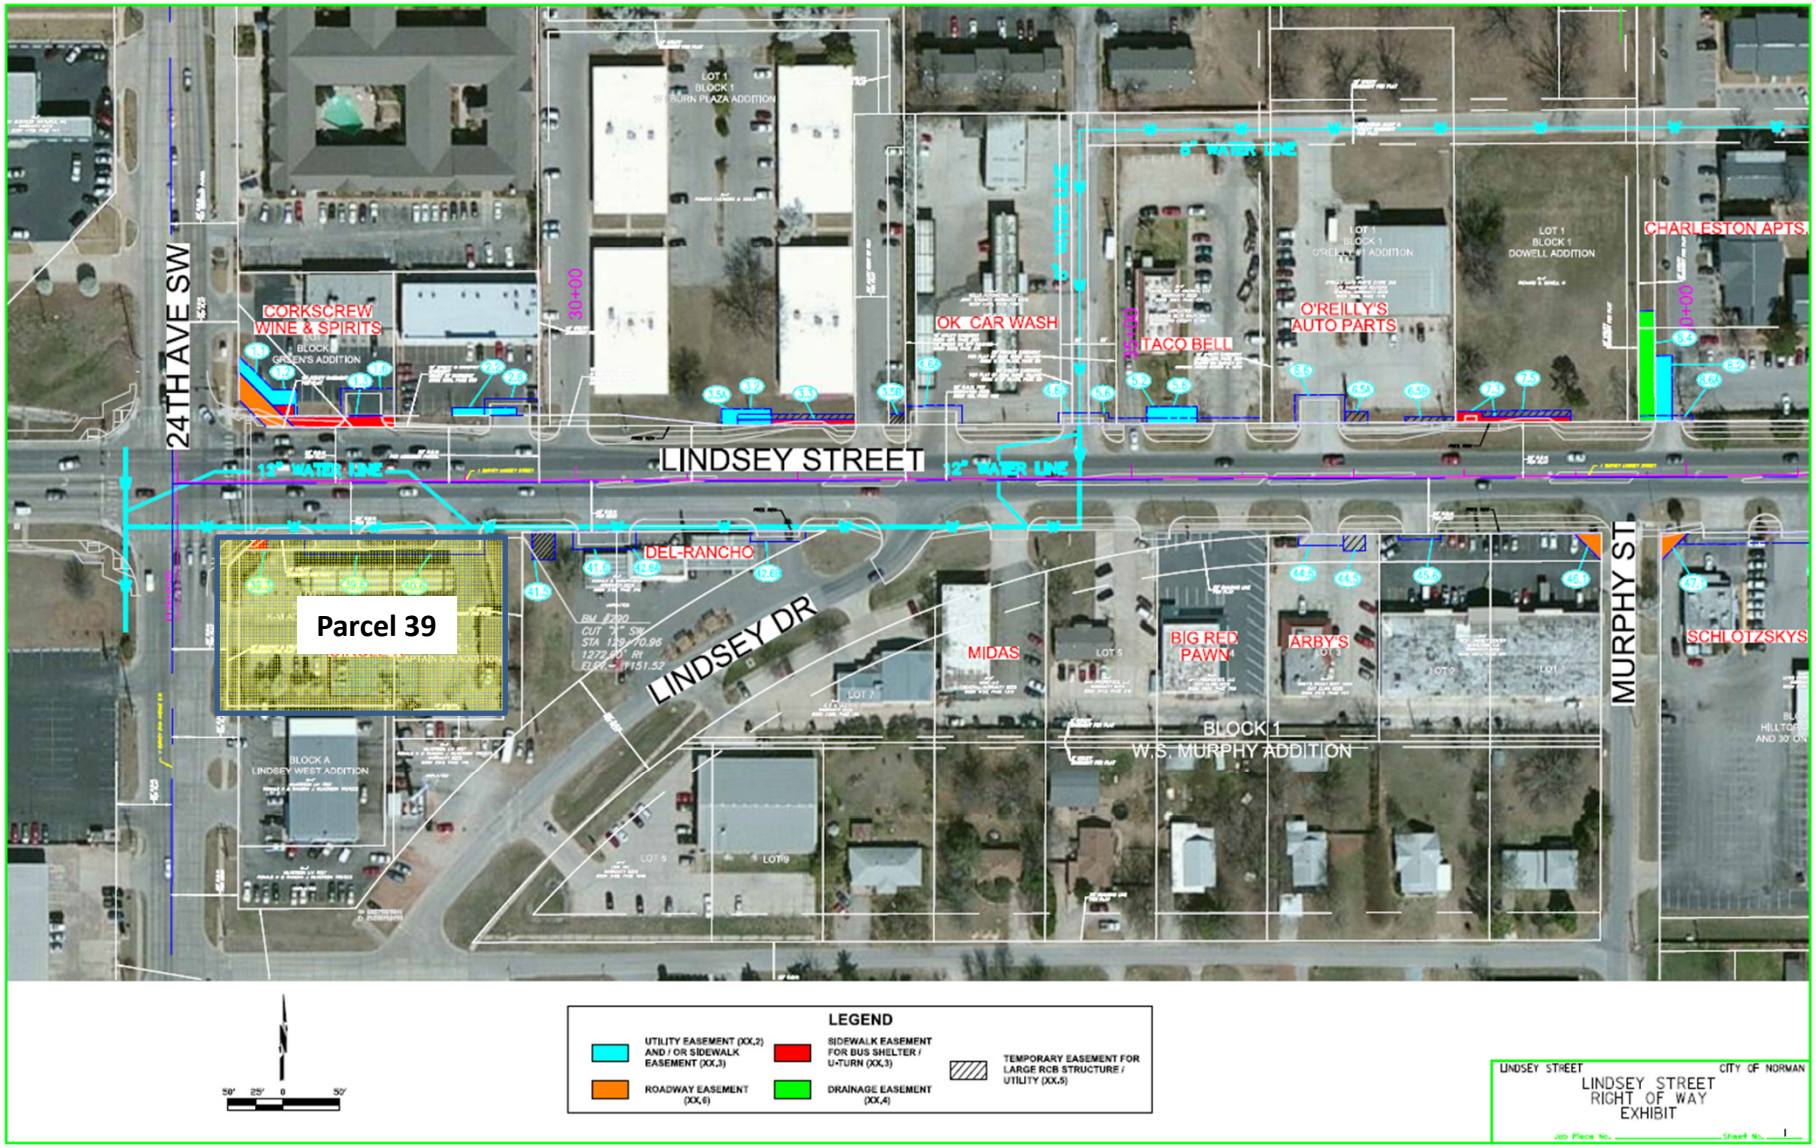
24TH AVE SW
LINDSEY STREET
LINDSEY DR
MURPHY ST
Parcel 39
CORKSCREW WINE & SPIRITS
OK CAR WASH
TACO BELL
O'REILLY'S AUTO PARTS
CHARLESTON APTS.
DEL RANCHO
MIDAS
BIG RED PAWN
ARBY'S
SCHLOTZSKYS
BLOCK 1 W.S. MURPHY ADDITION
BLOCK A LINDSEY WEST ADDITION
LOT 1 BLOCK 1 DOWELL ADDITION
LOT 1 BLOCK 1 BURN PLAZA ADDITION
8" WATER LINE
12" WATER LINE
LEGEND
UTILITY EASEMENT (XX,2) AND / OR SIDEWALK EASEMENT (XX,3)
SIDEWALK EASEMENT FOR BUS SHELTER / U-TURN (XX,3)
TEMPORARY EASEMENT FOR LARGE RCB STRUCTURE / UTILITY (XX,5)
ROADWAY EASEMENT (XX,6)
DRAINAGE EASEMENT (XX,4)
LINDSEY STREET
CITY OF NORMAN
LINDSEY STREET RIGHT OF WAY EXHIBIT