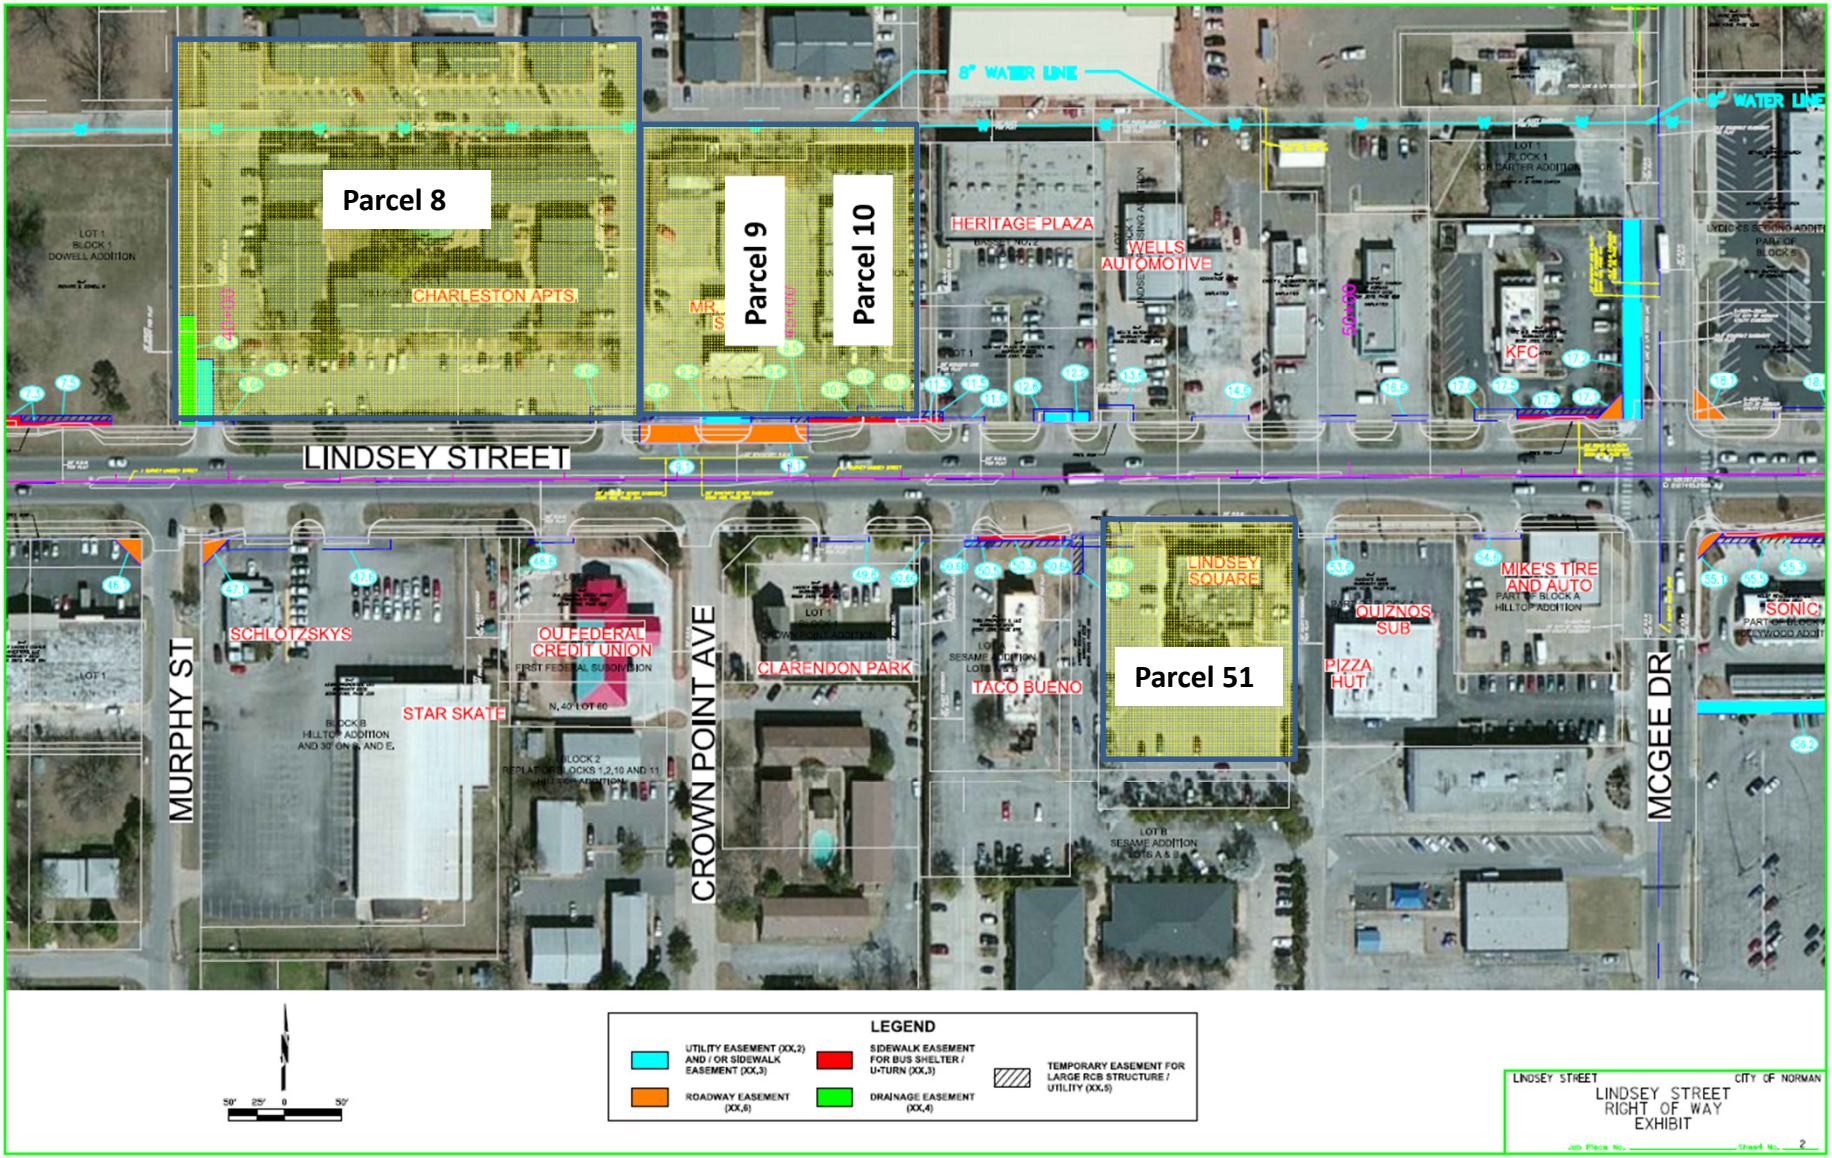
Parcel 8
Parcel 9
Parcel 10
Parcel 51
LINDSEY STREET
MURPHY ST
CROWN POINT AVE
MCGEE DR
8" WATER LINE
CHARLESTON APTS.
HERITAGE PLAZA
WELLS AUTOMOTIVE
KFC
LINDSEY SQUARE
SCHLOTZSKYS
OU FEDERAL CREDIT UNION
STAR SKATE
CLARENDON PARK
TACO BUENO
QUIZNOS SUB
PIZZA HUT
MIKE'S TIRE AND AUTO
SONIC
LEGEND
UTILITY EASEMENT (XX,2) AND / OR SIDEWALK EASEMENT (XX,3)
SIDEWALK EASEMENT FOR BUS SHELTER / U-TURN (XX,3)
TEMPORARY EASEMENT FOR LARGE RCB STRUCTURE / UTILITY (XX,5)
ROADWAY EASEMENT (XX,6)
DRAINAGE EASEMENT (XX,4)
50' 25' 0 50'
LINDSEY STREET
CITY OF NORMAN
LINDSEY STREET
RIGHT OF WAY
EXHIBIT