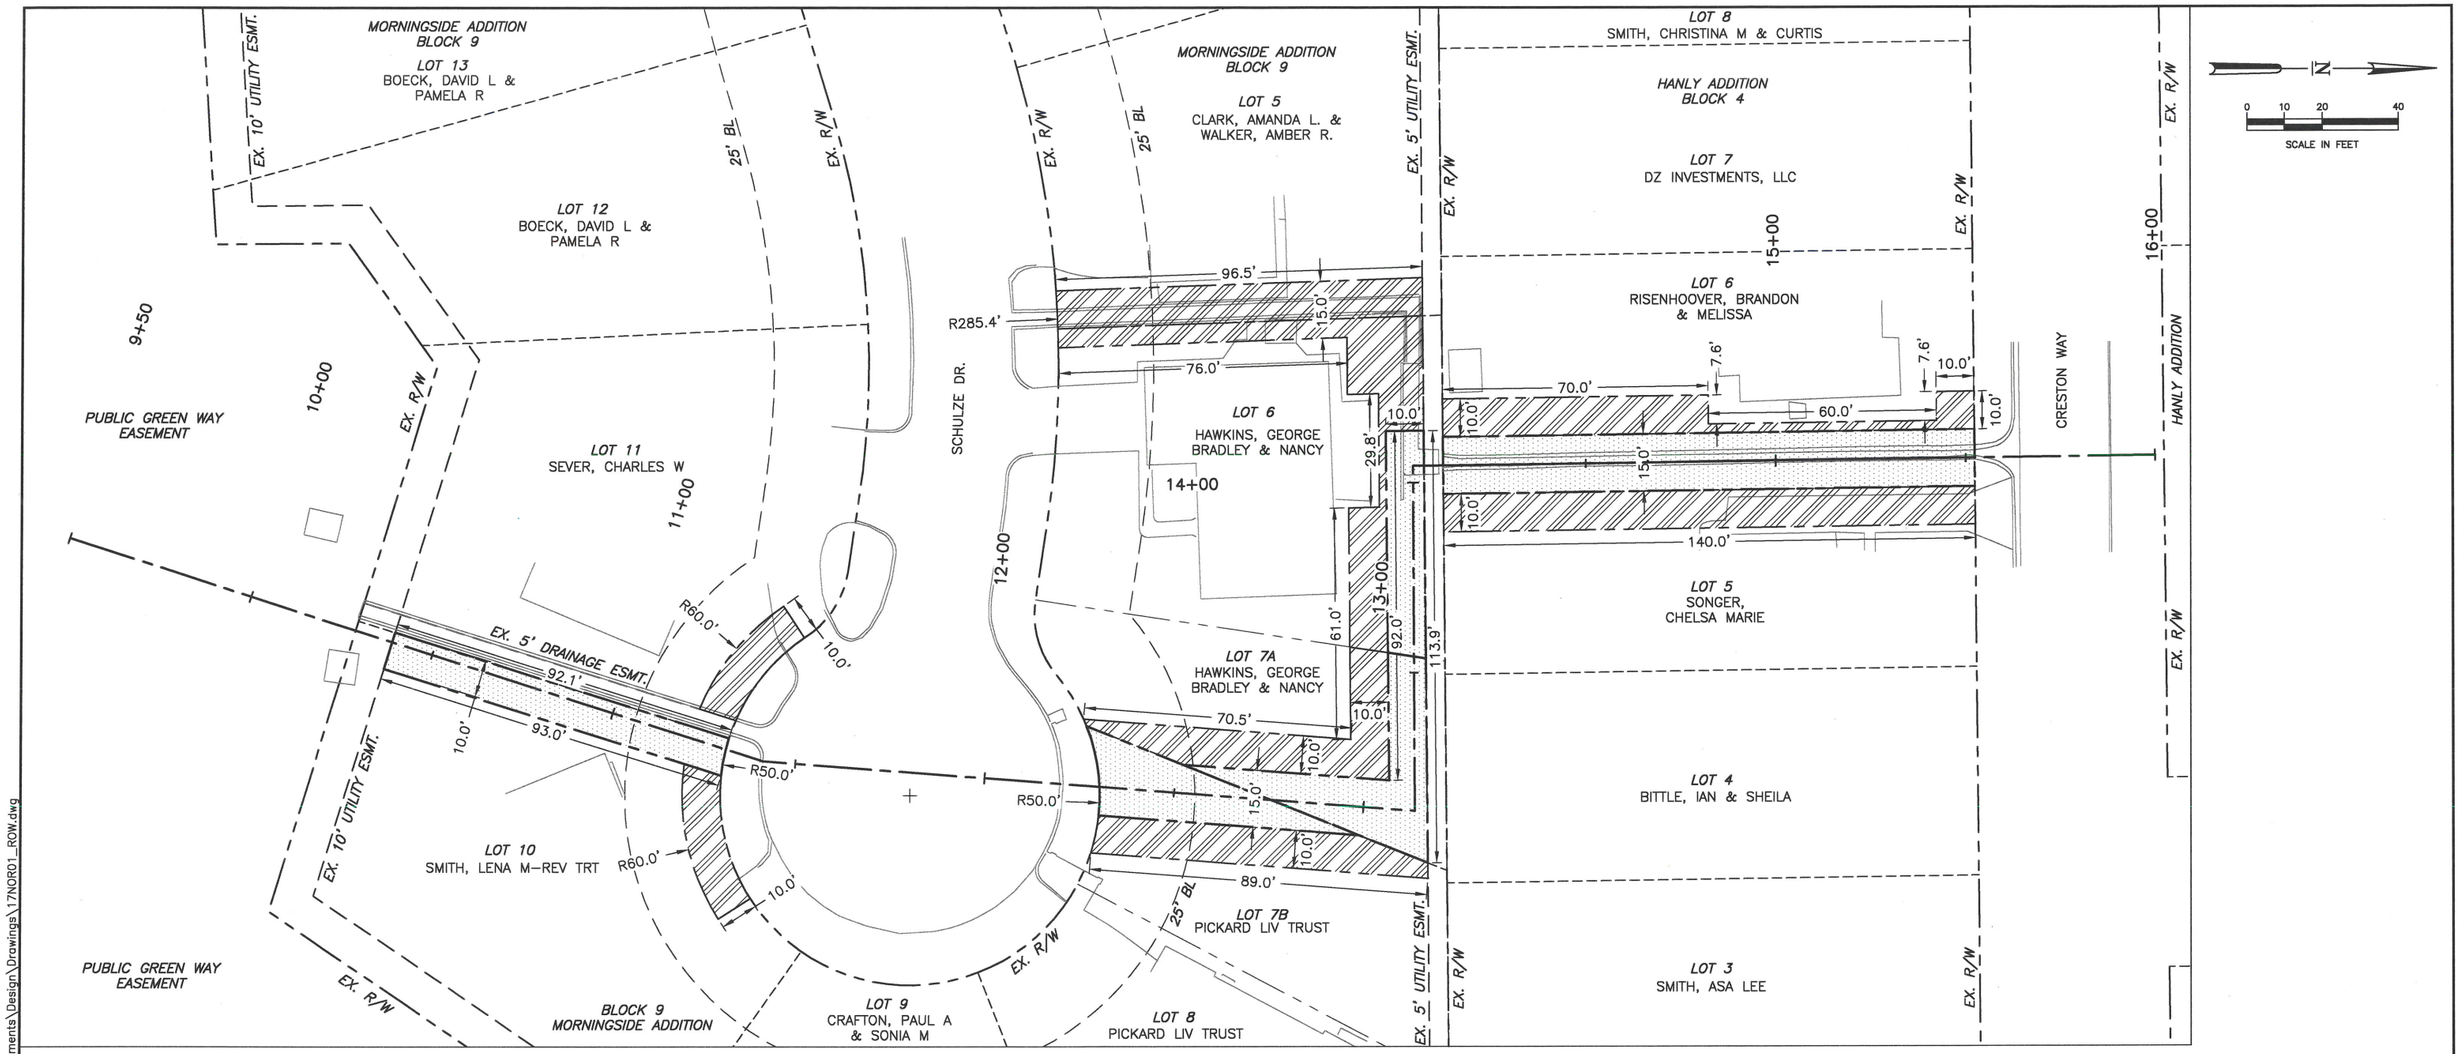

LEGEND

- C.R.L.
- SECTION LINE
- RIGHT-OF-WAY
- LOT LINE
- EXISTING BUILDING LINE
- EXISTING EASEMENT LINE
- PR. PERMANENT DRAINAGE EASEMENT
- PR. TEMPORARY CONSTRUCTION EASEMENT

SURVEYOR'S CERTIFICATE

I, AARON BURNS OF MESHEK & ASSOCIATES, LLC, A REGISTERED PROFESSIONAL LAND SURVEYOR IN THE STATE OF OKLAHOMA, DO HEREBY CERTIFY THE SURVEY PREPARED BY ME WAS ACTUALLY MADE UPON THE GROUND AND THAT IT AND THE INFORMATION SHOWN HEREON FOR ALL HORIZONTAL CONTROL POINTS IS A TRUE AND CORRECT REPRESENTATION OF THE SURVEY.

EXECUTED THIS 30 DAY OF October 2019

AARON BURNS
REGISTERED PROFESSIONAL LAND SURVEYOR
OKLAHOMA L.S. 1923

CERTIFICATE OF AUTHORIZATION NO. 1487
EXPIRES JUNE 30, 2021

LICENSED PROFESSIONAL LAND SURVEYOR
AARON BURNS
1923
OKLAHOMA

RIGHT OF WAY

CRESTON WAY

CITY OF NORMAN

PLANS AND ESTIMATES PREPARED BY:
MESHEK & ASSOCIATES, L.L.C.
1437 S. BOULDER AVENUE, SUITE 1550 TULSA, OK 74119 (918)392-5620

REVISION	BY	DATE			
			DRAWN	SMC	04/18
			DESIGNED	BWF	04/18
			SURVEY	PDH	06/17
			C.A. 1487 EXPIRES 6/30/19		
			SHEET: 5 OF 12		

PRINT DATE: 10/30/2019 M:\City_of_Norman\17NOR01_Creston_Way_Drainage_Improvements\Design\Drawings\17NOR01_ROW.dwg