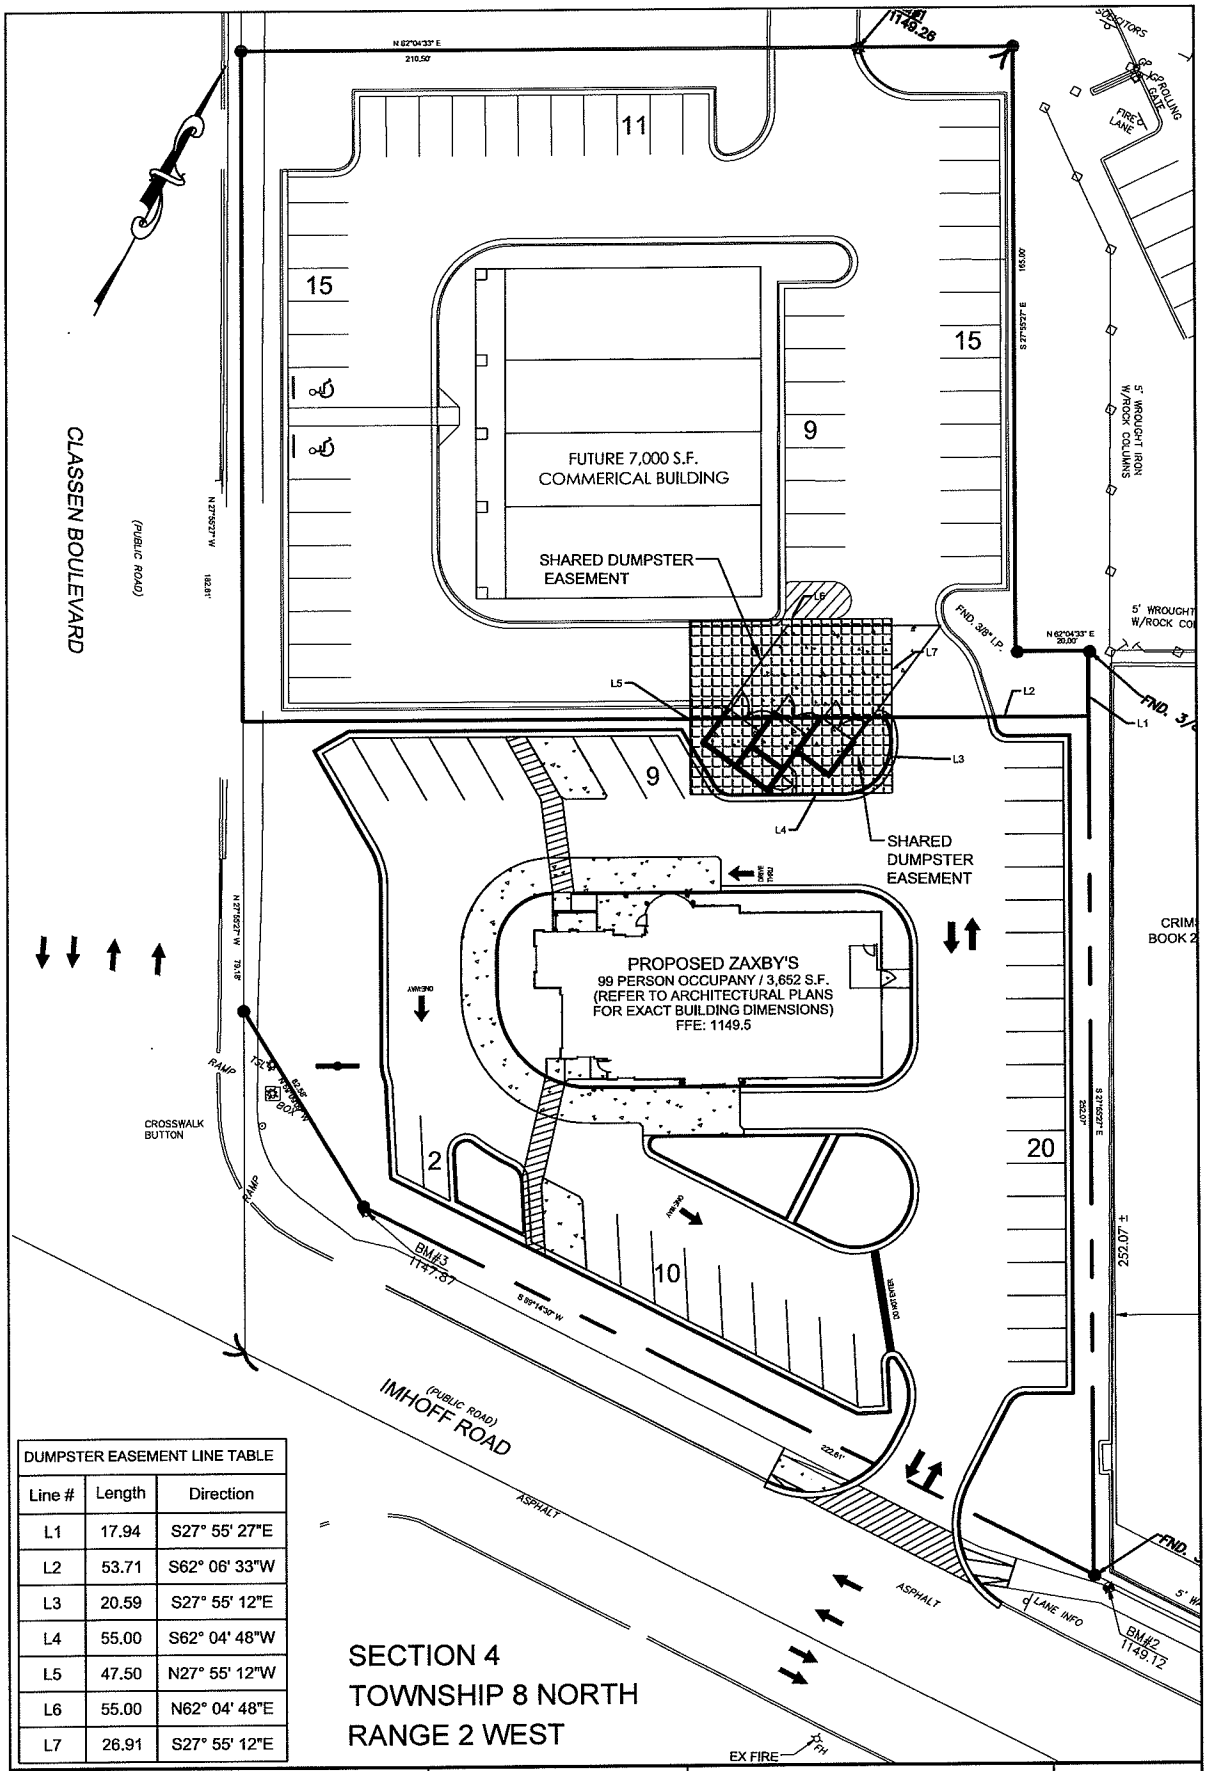

DUMPSTER EASEMENT LINE TABLE		
Line #	Length	Direction
L1	17.94	S27° 55' 27"E
L2	53.71	S62° 06' 33"W
L3	20.59	S27° 55' 12"E
L4	55.00	S62° 04' 48"W
L5	47.50	N27° 55' 12"W
L6	55.00	N62° 04' 48"E
L7	26.91	S27° 55' 12"E

SECTION 4
TOWNSHIP 8 NORTH
RANGE 2 WEST

Carter Engineering Consultants, Inc.
1551 Jennings Mill Rd
Building 500, Suite B
Bogart, GA 30622
P: 706.559.7430
F: 706.559.7435
www.carterengineering.net

SHORT FORM PLAT
LADY DI

DUMPSTER EASEMENT
EXHIBIT C
CLASSEN BLVD/IMHOFF RD.
SCALE: 1"=40'. DATE 9/30/15