

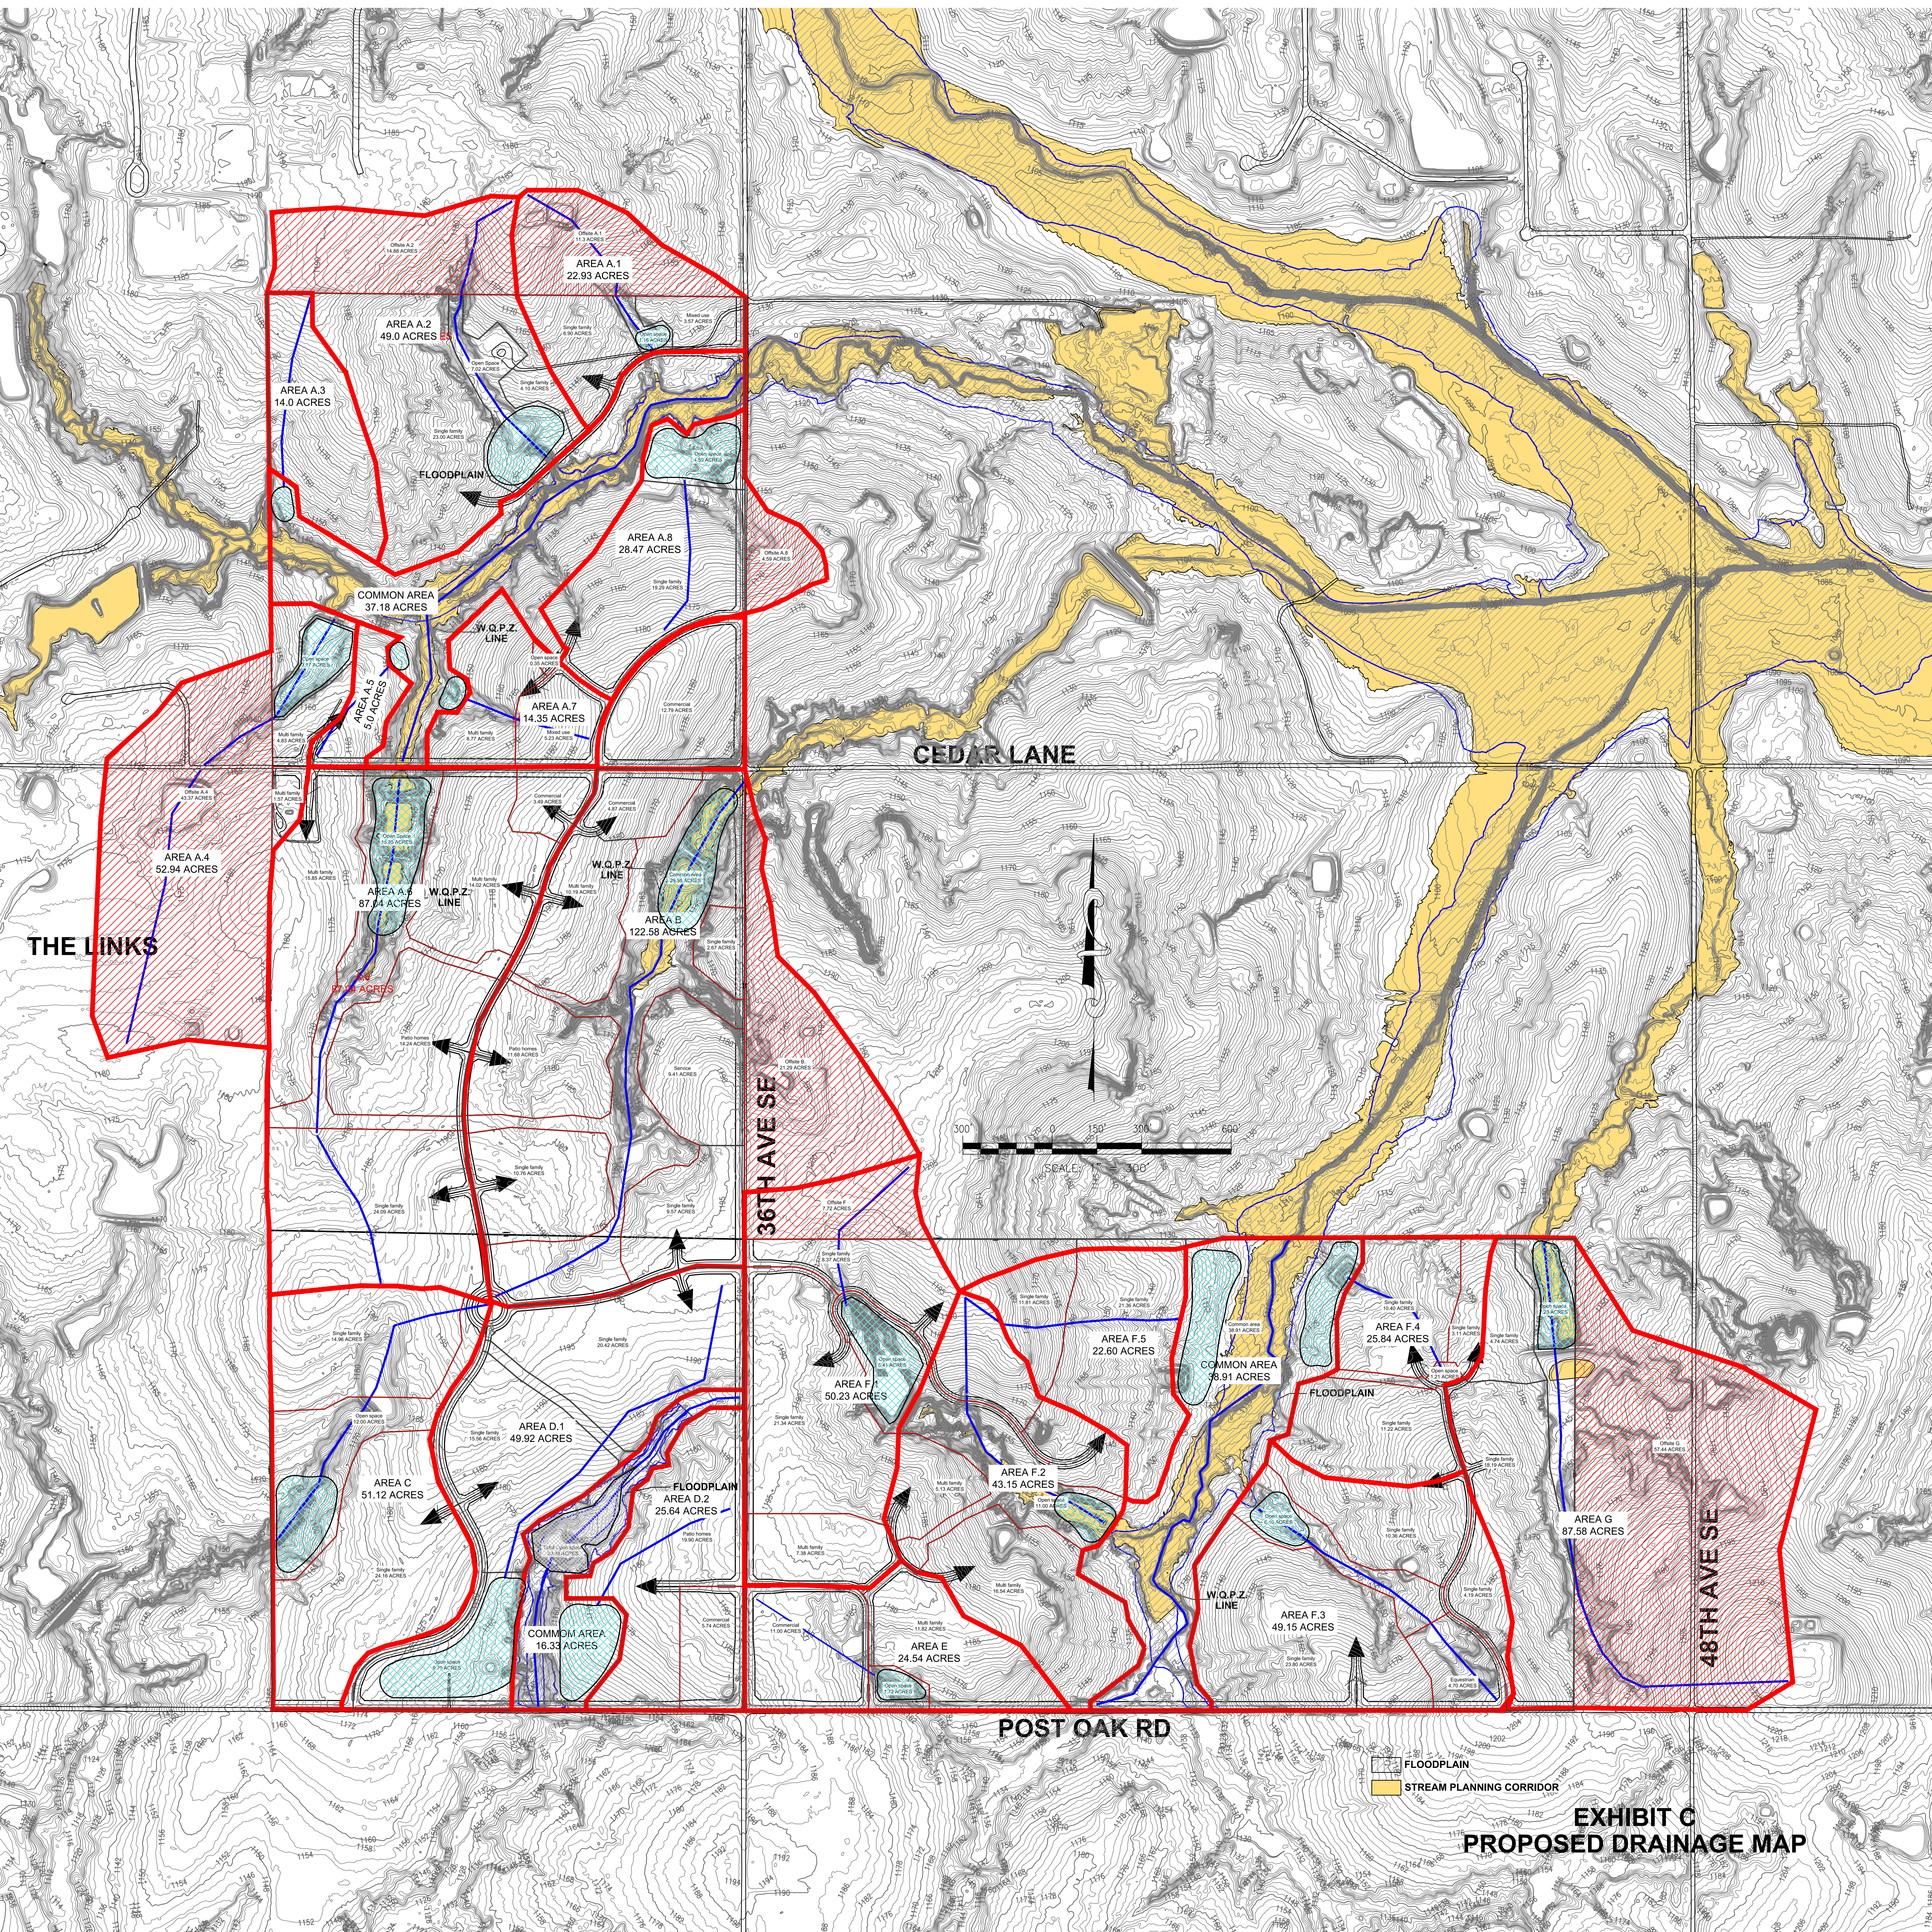


EXHIBIT C
PROPOSED DRAINAGE MAP