FINAL PLAT
FOUNDERS PARK ADDITION SECTION 1
A PLANNED UNIT DEVELOPMENT
A PART OF THE S.E. 1/4, SECTION 12, T9N, R3W I.M.
NORMAN, CLEVELAND COUNTY, OKLAHOMA

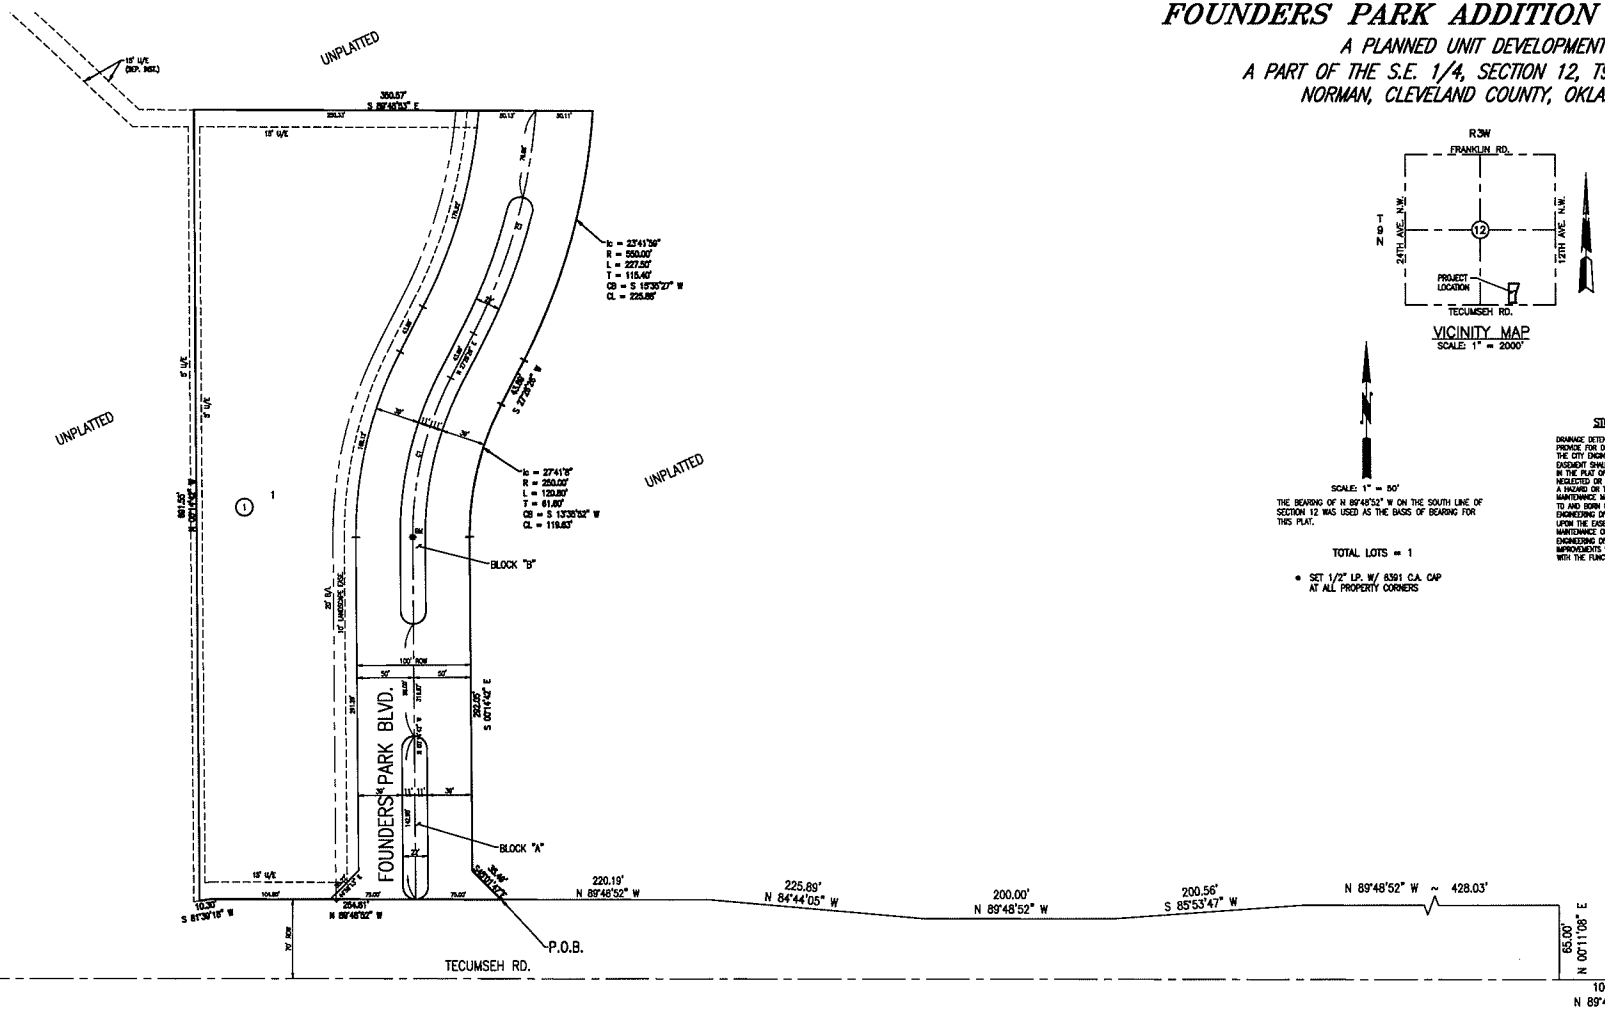

VICINITY MAP
SCALE: 1" = 2000'

SCALE: 1" = 50'

THE BEARING OF N 89°48'52" W ON THE SOUTH LINE OF SECTION 12 WAS USED AS THE BASIS OF BEARING FOR THIS PLAT.

TOTAL LOTS = 1

• SET 1/2" I.P. W/ 6391 C.A. CAP AT ALL PROPERTY CORNERS

STORM DRAINAGE DETENTION FACILITY EASEMENT

DRAINAGE DETENTION FACILITY EASEMENTS ARE HEREBY ESTABLISHED AS SHOWN TO PROVIDE FOR DETENTION OF STORM SURFACE WATER AND CONSTRUCTED AS APPROVED BY THE CITY ENGINEER. ALL MAINTENANCE WITHIN THE DRAINAGE DETENTION FACILITY EASEMENT SHALL BE THE RIGHT, DUTY AND RESPONSIBILITY OF THE PROPERTY OWNER(S) IN THE PLAT OF "FOUNDERS PARK ADDITION SECTION 1"; HOWEVER, IF MAINTENANCE IS NEGLECTED OR SUBJECT TO OTHER UNUSUAL CIRCUMSTANCES AND IS DETERMINED TO BE A HAZARD OR THREAT TO PUBLIC SAFETY BY THE CITY ENGINEER, CORRECTIVE MAINTENANCE MAY BE PERFORMED BY THE GOVERNING JURISDICTION WITH COSTS ASSESSED TO AND BORN UPON SAID PROPERTY OWNER(S). OFFICIALS REPRESENTING THE ENGINEERING DIVISION, PUBLIC WORKS DEPARTMENT, SHALL HAVE THE RIGHT TO ENTER UPON THE EASEMENT FOR PURPOSES OF PERIODIC INSPECTION AND/OR CORRECTIVE MAINTENANCE OF THE FACILITY. UPON RECEIVING WRITTEN APPROVAL FROM THE ENGINEERING DIVISION, PUBLIC WORKS DEPARTMENT, PROPERTY OWNER(S) MAY CONSTRUCT IMPROVEMENTS WITHIN THE EASEMENT, PROVIDED THE IMPROVEMENT DOES NOT INTERFERE WITH THE FUNCTION OF THE DETENTION FACILITY.

NOTE:
BLOCKS "A" AND "B" WILL BE OWNED AND MAINTAINED BY MANDATORY PROPERTY OWNERS' ASSOCIATION.

CURVE TABLE

CURVE	DELTA ANGLE	RADIUS	ARC LENGTH	TANGENT	CHORD BEARING	CHORD LENGTH
C1	27°41'08"	300.00'	144.98'	73.92'	S 13°35'52" W	143.56'
C2	23°39'37"	500.00'	203.71'	103.29'	N 15°46'08" E	202.30'

D/E = DRAINAGE EASEMENT
ACCESS/E = ACCESS EASEMENT
LNA = LIMITS OF NO ACCESS
U/E = UTILITY EASEMENT
B/L = BUILDING LINE
-1000- = ADDRESS

NOTE: THE UNIT OF MEASUREMENT SHOWN FOR ALL DIMENSIONS ON THE FINAL PLAT IS U.S. SURVEY FEET.

BENCHMARK: SET BRASS CAP AT P.C. OF FOUNDERS PARK BLVD.
ELEV. =

Date: March 27, 2013
SMC Consulting Engineers, P.C.
815 W. Main Street
Oklahoma City, OK 73106
Ph.:(405)232-7715
Oklahoma CA#864 Exp. 6/30/13