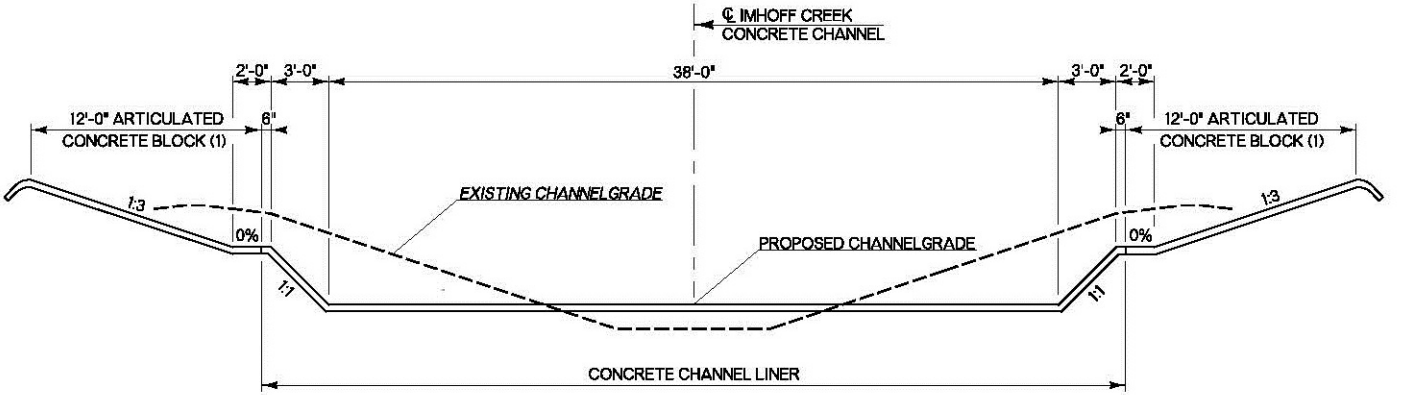

IMHOFF CREEK STREAMBANK MODIFICATION (WIDENING)