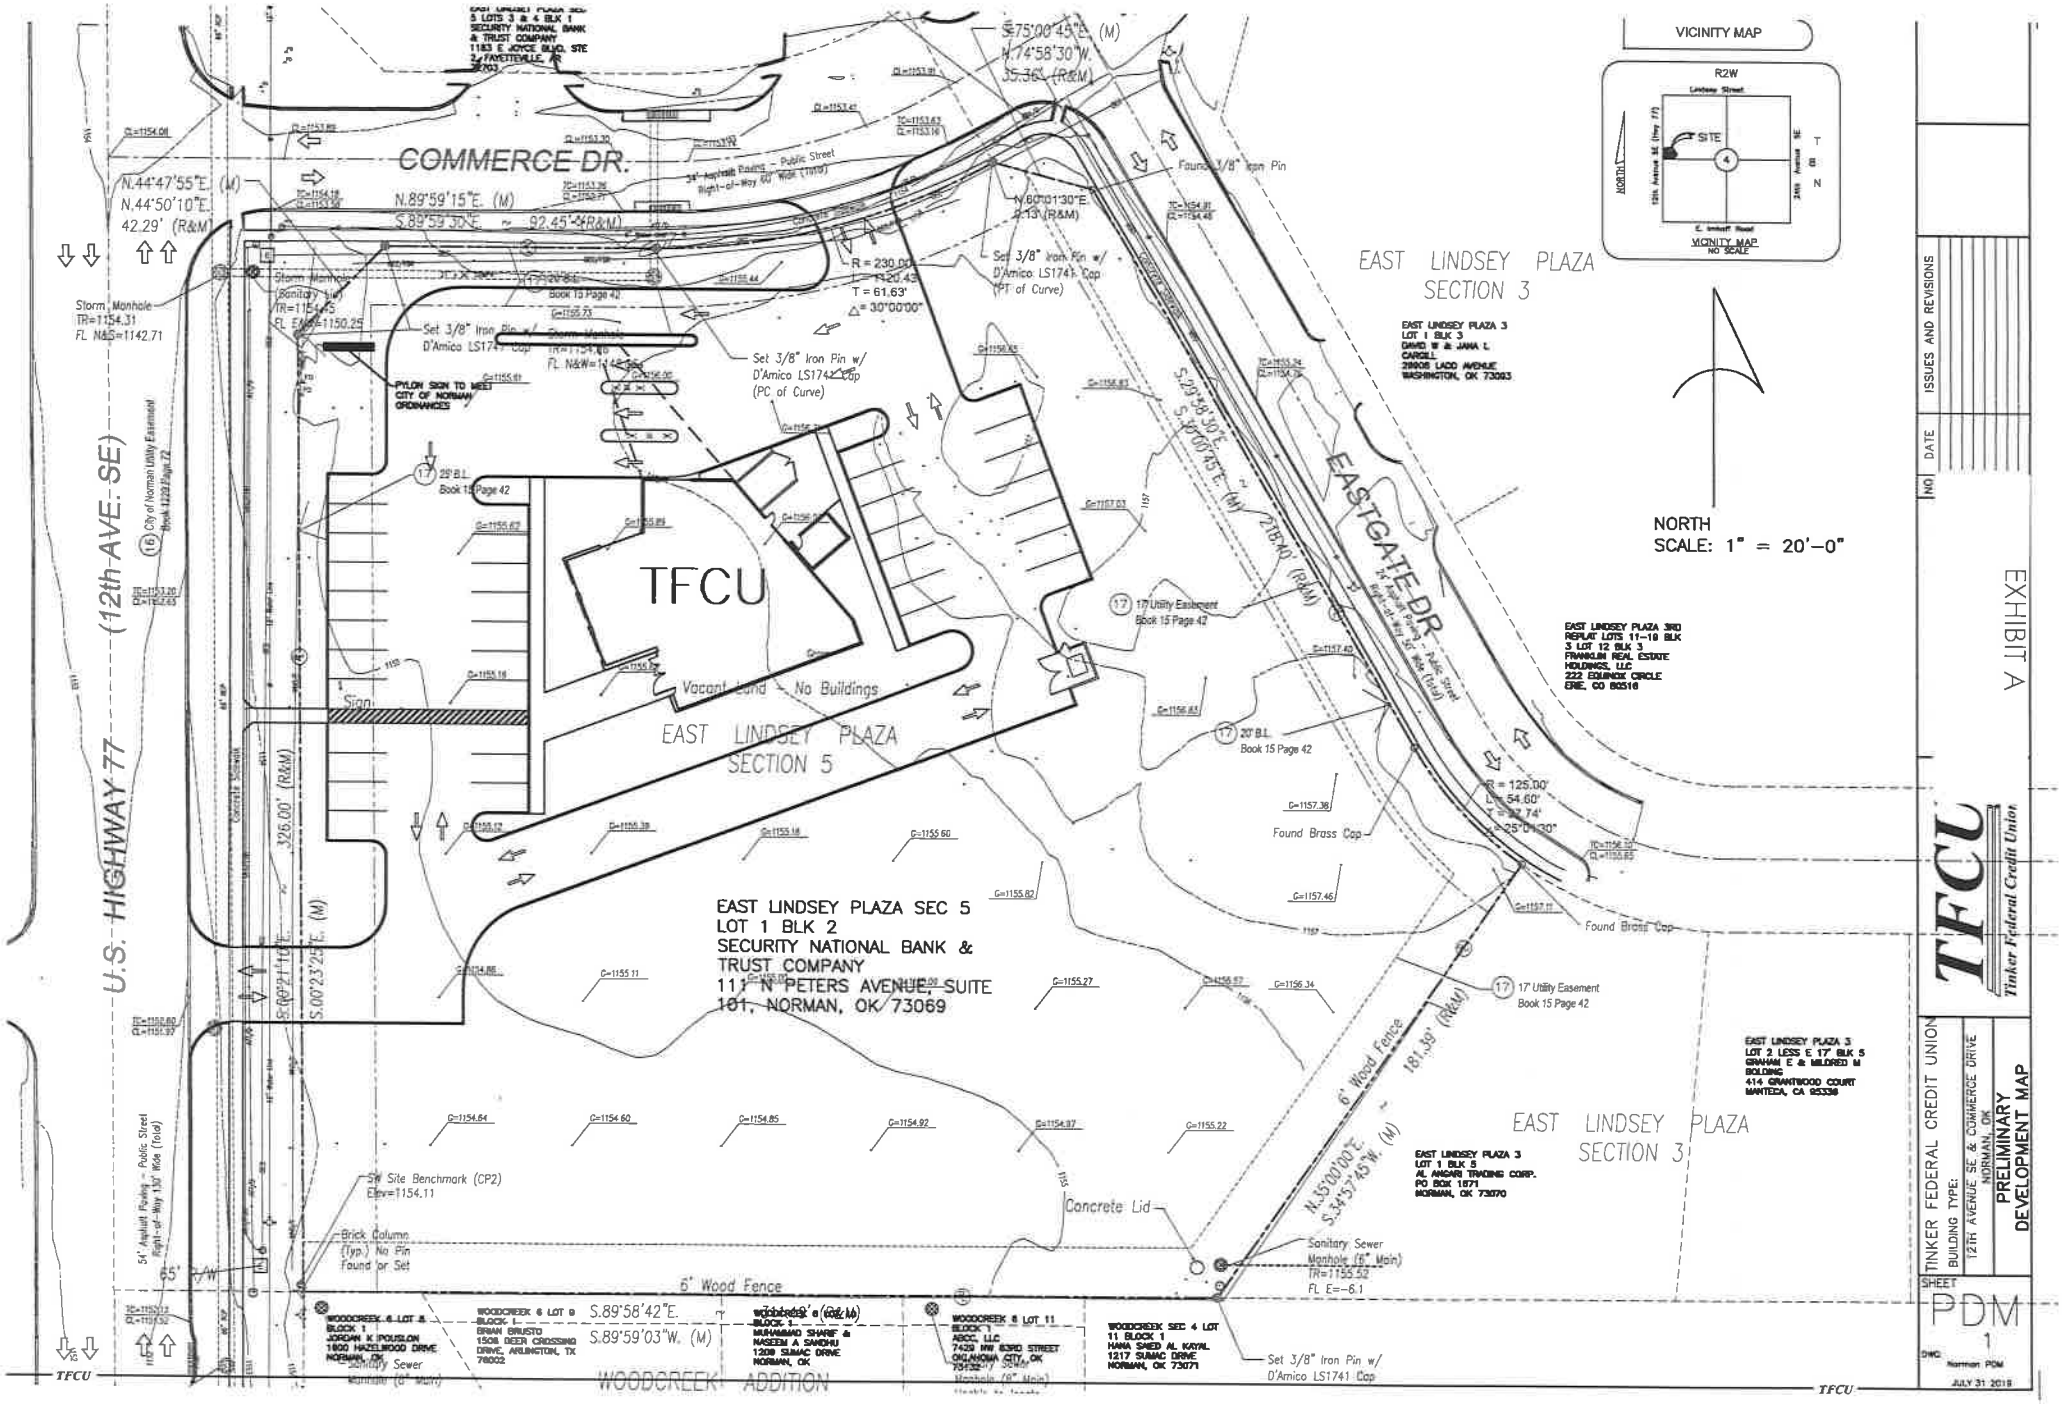
COMMERCE DR.
U.S. HIGHWAY 77 (12th AVE. SE)
EASTGATE DR.
TFCU
EAST LINDSEY PLAZA SECTION 5
EAST LINDSEY PLAZA SECTION 3
WOODCREEK ADDITION
EAST LINDSEY PLAZA SEC 5
LOT 1 BLK 2
SECURITY NATIONAL BANK &
TRUST COMPANY
111 N PETERS AVENUE, SUITE
101, NORMAN, OK 73069
Vacant Land - No Buildings
VICINITY MAP
R2W
SITE
NORTH
SCALE: 1" = 20'-0"
EXHIBIT A
TFCU
Tinker Federal Credit Union
TINKER FEDERAL CREDIT UNION
BUILDING TYPE:
12th AVENUE SE & COMMERCE DRIVE
NORMAN, OK
PRELIMINARY
DEVELOPMENT MAP
SHEET
PDM
1
JULY 31 2018
ISSUES AND REVISIONS
DATE
NO