FINAL SITE DEVELOPMENT PLAN

CARROLL FARM ADDITION SECTION 4, A PUD

A REPLAT OF LOT 1A PER THE LOT LINE ADJUSTMENT NO. 1597
BEING ALL OF LOT 1 AND A PART OF LOT 2, BLOCK 1
CARROLL FARM ADDITION SECTION 3, A PLANNED UNIT DEVELOPMENT
A PART OF THE S.W. QUARTER OF SECTION 11, T9N, R3W, I.M.
NORMAN, CLEVELAND COUNTY, OKLAHOMA

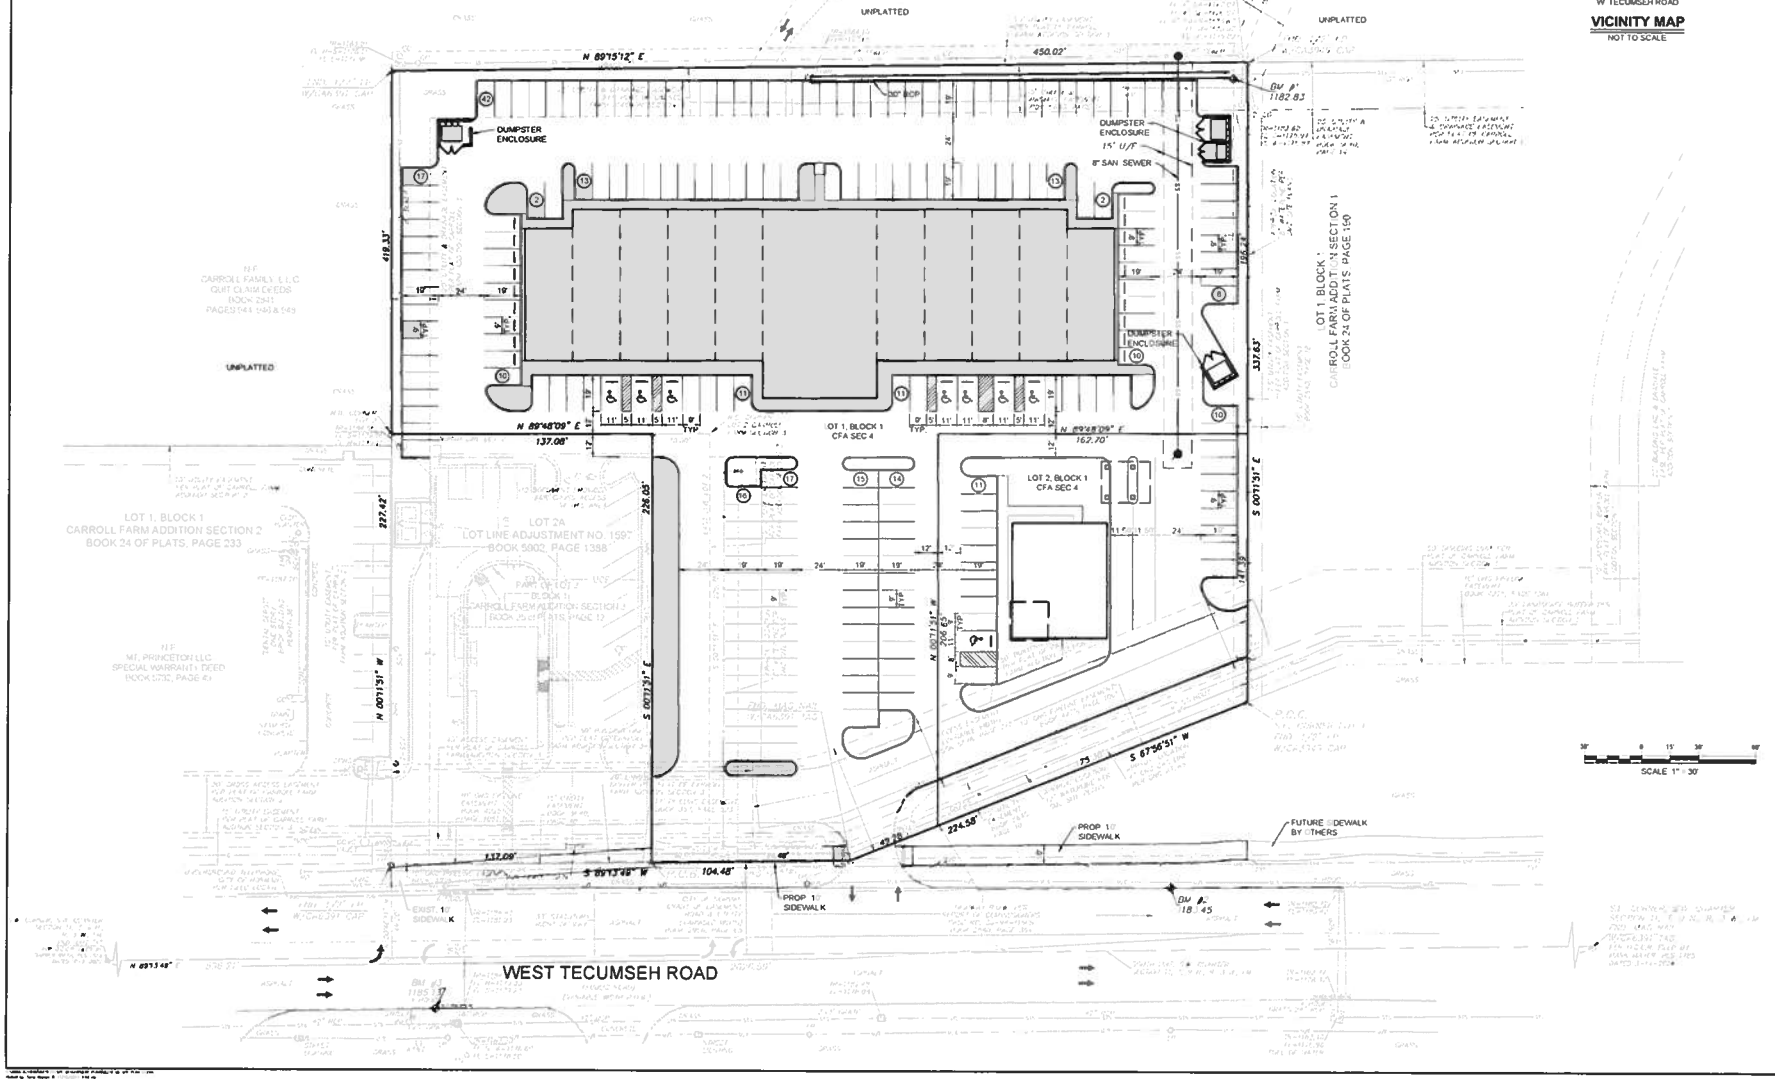

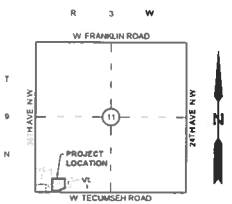

VICINITY MAP
NOT TO SCALE

SCALE 1" = 30'

CARROLL FARM ADDITION SECTION 4

36TH AVE. N.W. & W. TECUMSEH RD. NORMAN, OKLAHOMA

SMC Consulting Engineers, P.C.

PROJECT NO.: 6278.30
DATE: 11/04/19
SCALE: 1" = 30'
DRAWN BY: RSC
LICENCE: TERENCE L. HOLMES
P.E. NUMBER 18639

FINAL SITE DEVELOPMENT PLAN

SHEET NO. 1