INDIAN HILLS RIDGE ESTATES

A NORMAN RURAL CERTIFICATE OF SURVEY SUBDIVISION

THE N1/2/-SE1/4 OF SECTION 31,T10N,R1E, I.M.
NORMAN, CLEVELAND COUNTY, OKLAHOMA

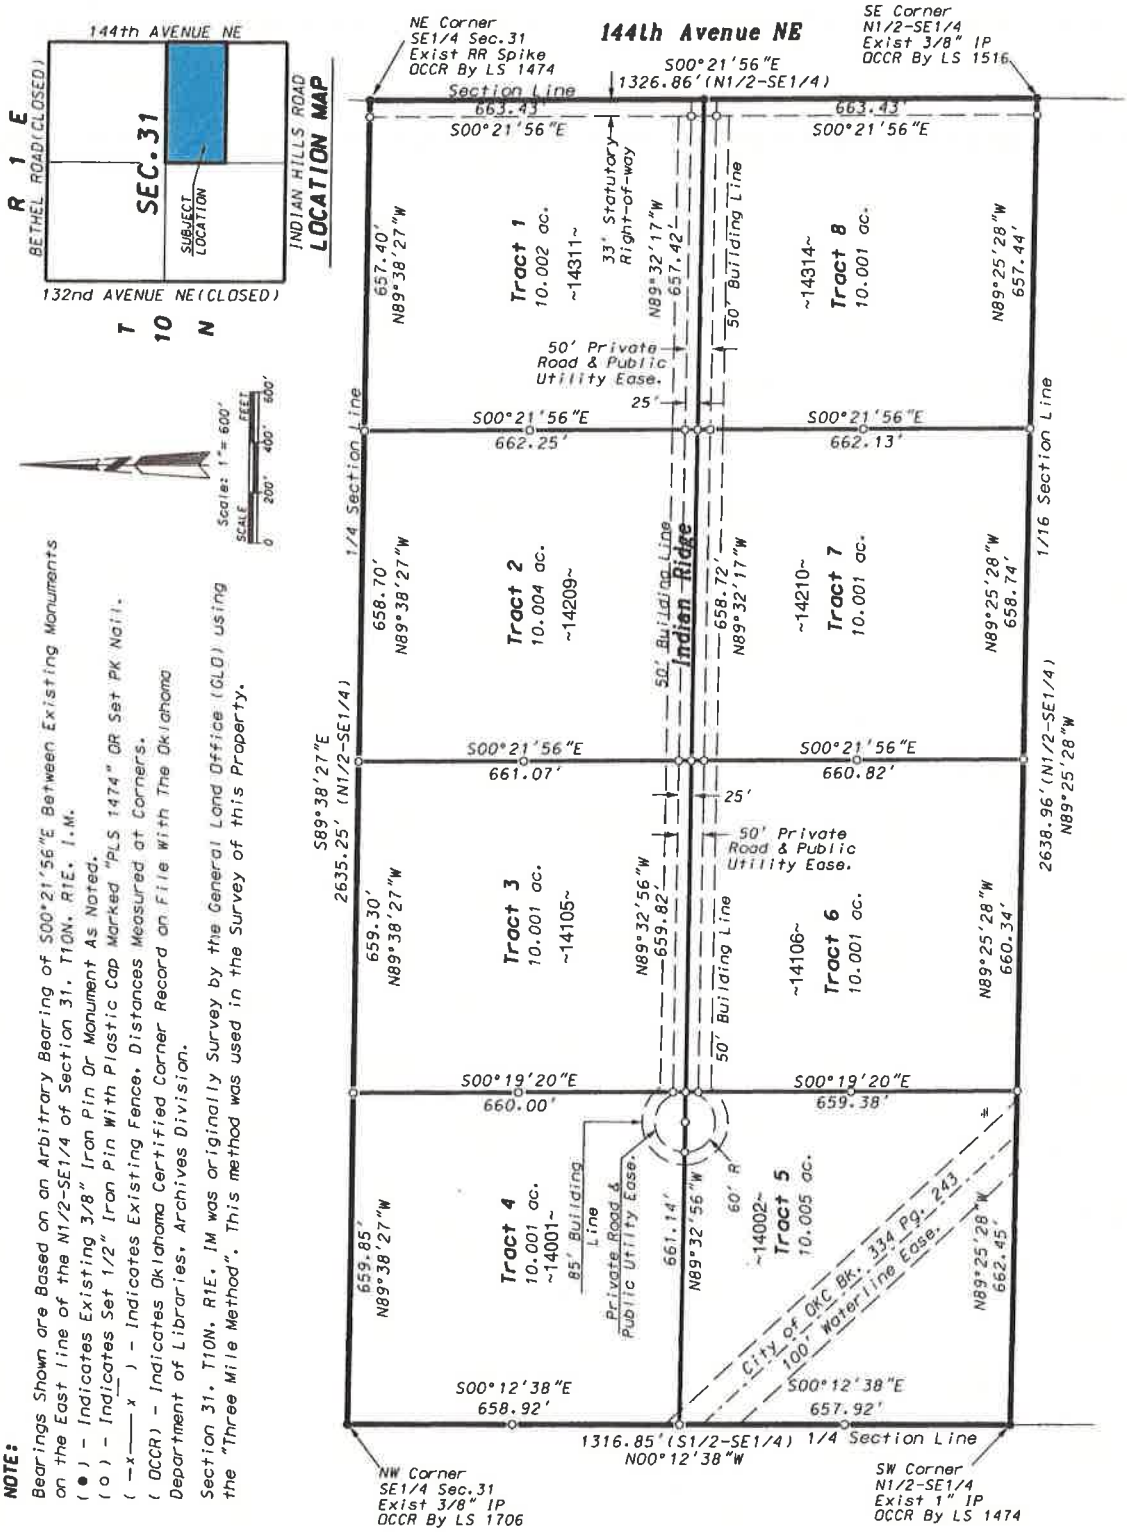

NOTE:
Bearings Shown are Based on an Arbitrary Bearing of S00°21'56"E Between Existing Monuments on the East line of the N1/2-SE1/4 of Section 31, T10N, R1E, I.M.
(●) - Indicates Existing 3/8" Iron Pin Or Monument As Noted.
(o) - Indicates Set 1/2" Iron Pin With Plastic Cap Marked "PLS 1474" OR Set PK Nail.
(—x——x—) - Indicates Existing Fence. Distances Measured at Corners.
(OCCR) - Indicates Oklahoma Certified Corner Record on File With The Oklahoma Department of Libraries, Archives Division.
Section 31, T10N, R1E, IM was originally Survey by the General Land Office (GLO) using the "Three Mile Method". This method was used in the Survey of this Property.

POLLARD & WHITED SURVEYING, INC.
2514 Tee Drive Norman, OK 73069
405-366-0001 tim.pwsurvey@sbcglobal.net
405-443-8100 Mobile
CA 2380 exp.6-30-21

Indian Hills Ridge Estates	Don Norbury	
Norman Rural Certificate Of Survey Subdivision		
The N1/2-SE1/4 Sec.31,T10N,R1E, IM		
Norman, Cleveland County, Oklahoma		
November 18, 2020	Drawn By:T.Pollard	
31-10n1e.dgn		Sheet 1 of 9