Proposed Features:

Note:

Site Plan Notes:

Sign Legend

Site General Notes:

Site Information

PROPERTY INFORMATION		
Gross Site Area	[illegible]	[illegible] acres
Proposed Dedicated ROW	[illegible]	[illegible] acres
Net Site Area	[illegible]	[illegible] acres
SITE INFORMATION		
Total Paved Area	[illegible]	[illegible] acres
Total Sidewalk Area	[illegible]	[illegible] acres
Total Building Area	[illegible]	[illegible] acres
Sales Building	[illegible]	[illegible] acres
Detail Building	[illegible]	[illegible] acres
Future Expansion	[illegible]	[illegible] acres
Total Impervious Area	[illegible]	[illegible]
Total Pervious Area	[illegible]	[illegible]
PARKING INFORMATION		
Provided Spaces - Total		15
Required Accessible Spaces		1
Provided Accessible Spaces		1

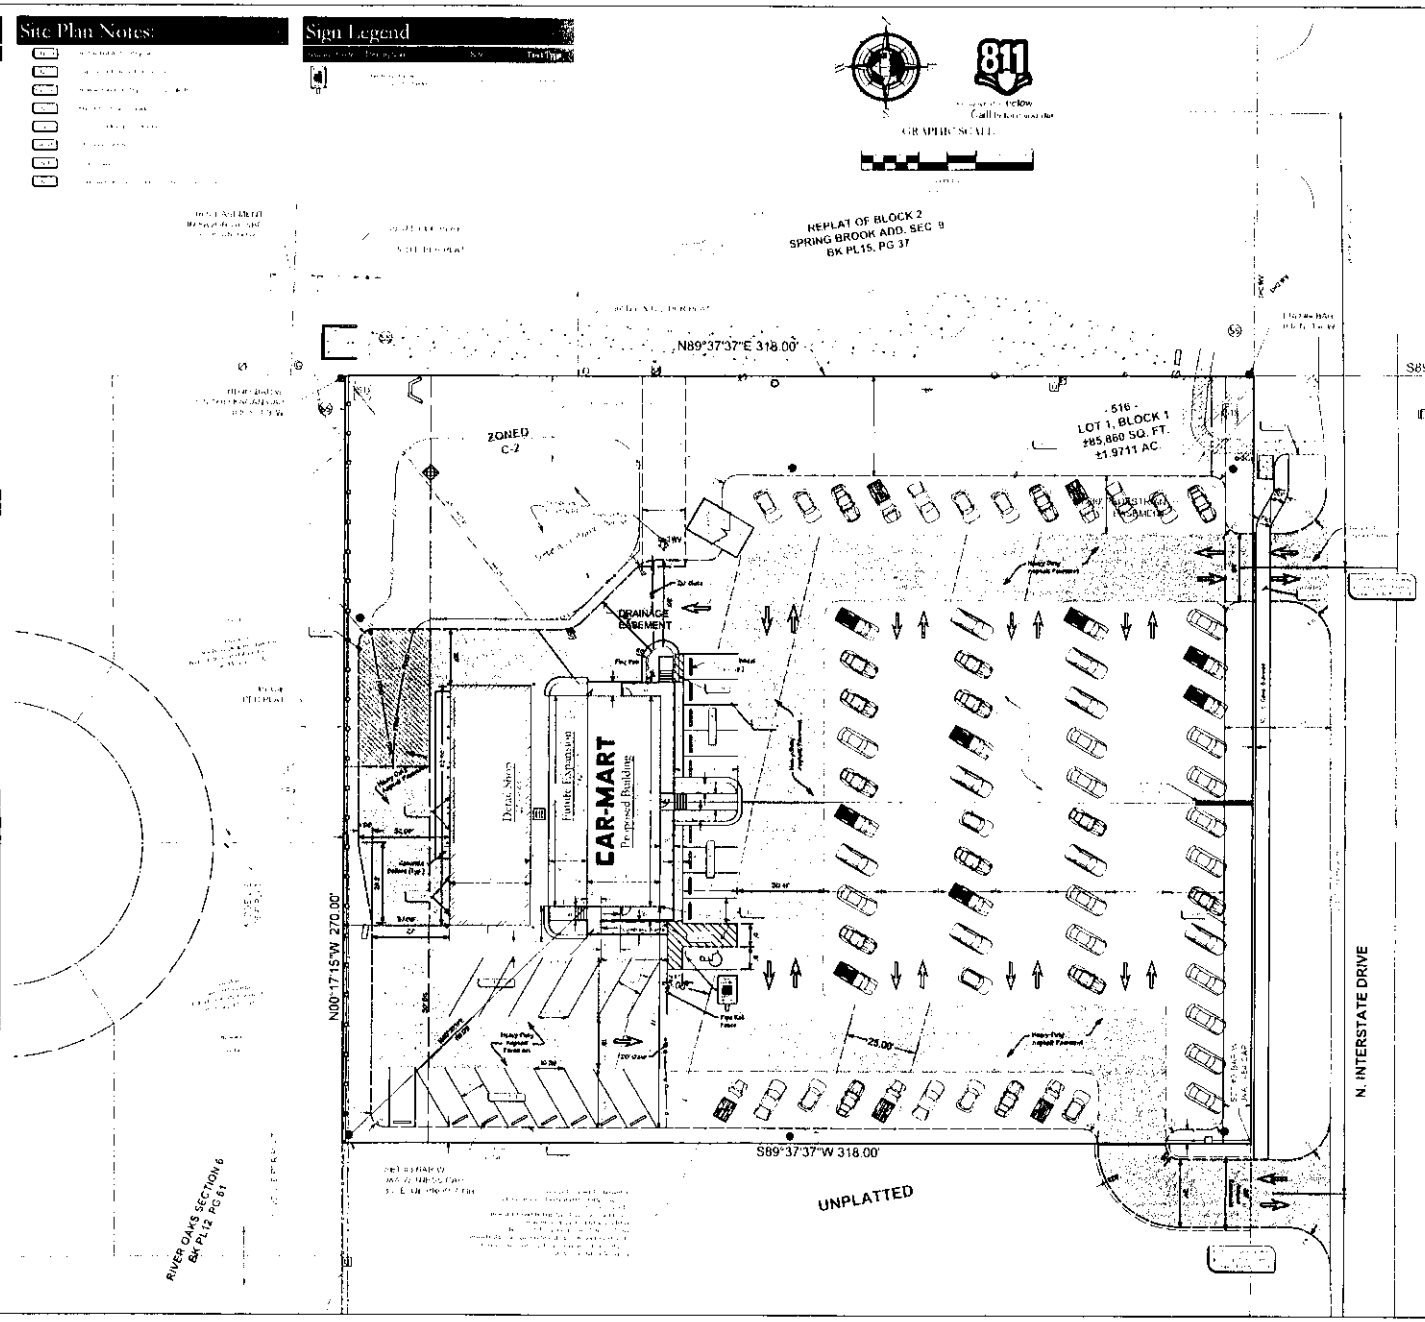

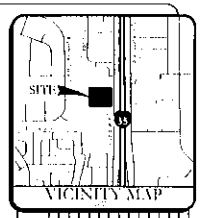

REVISIONS

Site Plan

Development Plan for:

CAR-MART of Norman
N. Interstate Drive Norman, Oklahoma
America's CAR-MART, Inc.
18005 N. 2nd Street, Ste 401
Rogers, AR 72756
(866) 819-9944

3/16/21

BLEW & ASSOCIATES, PA
ENGINEERS & LAND SURVEYORS
905 NORTH STRONG DRIVE
FAYETTEVILLE, ARKANSAS 72703
www.BLEWINC.com

C2