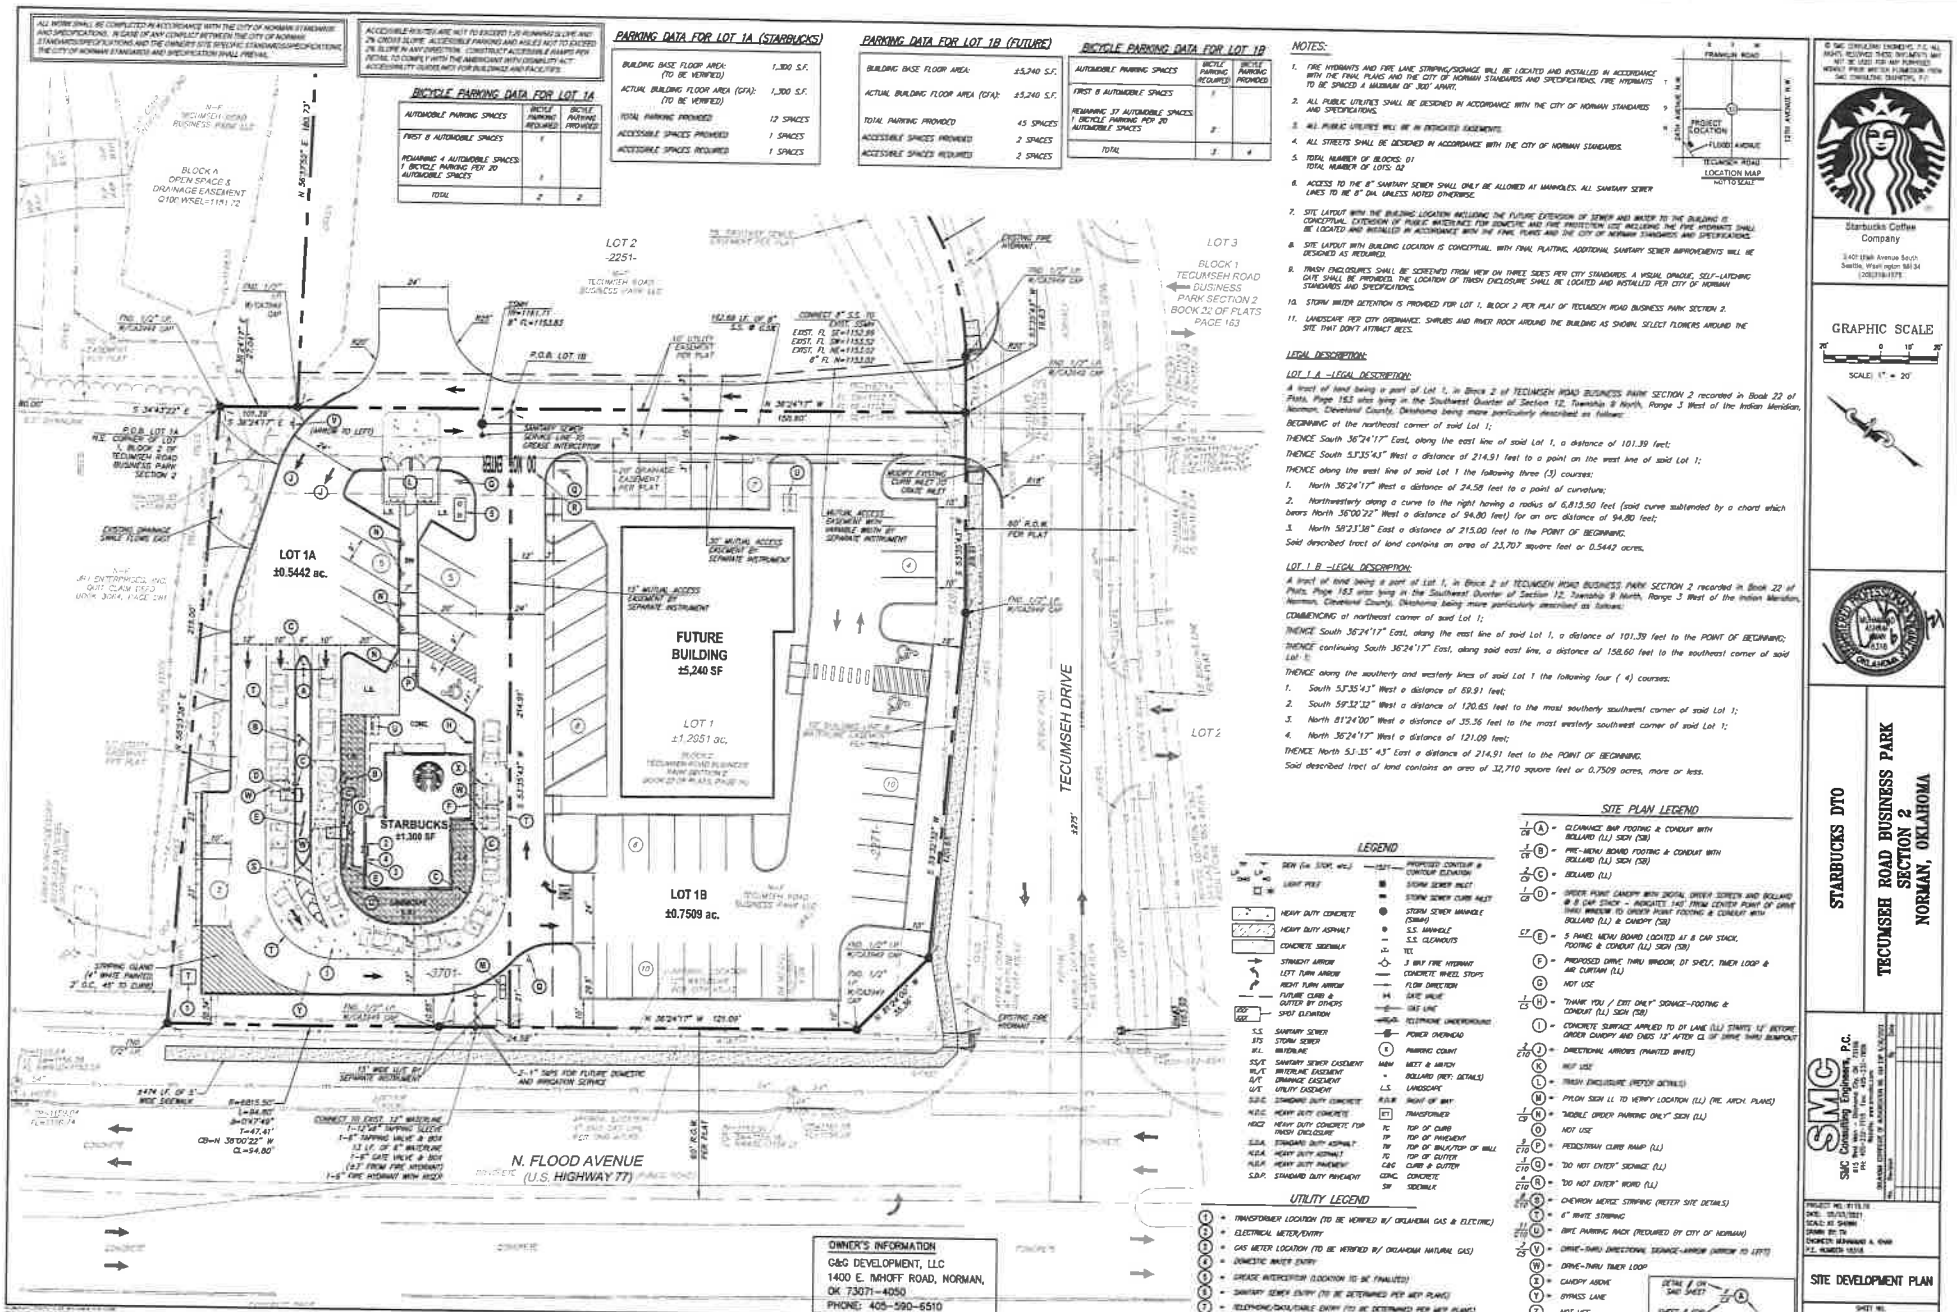
LOT 1A
±0.5442 ac.
LOT 1B
±0.7509 ac.
FUTURE BUILDING
±5,240 SF
STARBUCKS
±1,300 SF
TECUMSEH DRIVE
N. FLOOD AVENUE
(U.S. HIGHWAY 77)
LOT 2
-2251-
LOT 3
BLOCK 1 TECUMSEH ROAD BUSINESS PARK SECTION 2 BOOK 22, OF PLATS PAGE 163
BLOCK A OPEN SPACE & DRAINAGE EASEMENT
-3701-
P.O.B. LOT 1A
N.E. CORNER OF LOT 1, BLOCK 2 OF TECUMSEH ROAD BUSINESS PARK SECTION 2
P.O.B. LOT 1B
N 36°24'17" W 150.80'
S 36°24'17" E 101.39'
N 36°24'17" W 121.09'
S 53°35'43" W 214.91'
S 36°24'17" E 24.58'
S 34°43'22" E
N 53°35'43" E 183.73'
80' R.O.W. PER PLAT
24' MUTUAL ACCESS EASEMENT BY SEPARATE INSTRUMENT
30' MUTUAL ACCESS EASEMENT BY SEPARATE INSTRUMENT
15' MUTUAL ACCESS EASEMENT BY SEPARATE INSTRUMENT
SANITARY SEWER SERVICE LINE TO GREASE INTERCEPTOR
GREASE INTERCEPTOR
EXISTING FIRE HYDRANT
EXISTING DRAINAGE SWALE FLOWS EAST
EXISTING FIRE HYDRANT
EXISTING FIRE HYDRANT
STRIPING GUIDE (4" WHITE PAINTED 3' O.C. 45° TO CURB)
CONNECT TO EXIST. 12" WATERLINE
1-12"x8" TAPPING SLEEVE
1-8" TAPPING VALVE & BOX
12.5 LF. OF 8" WATERLINE
1-8" GATE VALVE & BOX (12' FROM FIRE HYDRANT)
1-8" FIRE HYDRANT WITH MJ
CONNECT 8" S.S. TO EXIST. SSMH
EXIST. FL SE=1152.86
EXIST. FL SW=1153.52
EXIST. FL NE=1153.02
8" FL N=1153.52
162.68 LF. OF 8" S.S. @ 0.5%
8" FL=1153.83
SSMH 16=1161.71
8" FL=1153.83
T=47.41'
CB=N 38°00'22" W
CL=94.80'
-2-1" SLPS FOR FUTURE DOMESTIC AND IRRIGATION SERVICE
